

OWNER'S STATEMENT

The streets, roads, open spaces, and public sites shown hereon, and the mention thereof in deeds, are for the purpose of description only and the same are not intended to be dedicated to public use; the fee simple title to the land so shown is expressly reserved in the present owners shown on this plat, their successors, heirs, and assigns. No more than one principal building shall be permitted on any residential lot, and no such lot may ever be resubdivided so as to produce a building site of less area or width than the minimum required by applicable health, zoning, or other regulations.

Requirements of sections 59, 60, and 61, article 17 of the Annotated Code of Maryland, 1957 addition as amended, as far as they relate to the making of this plat and the setting of markers have been complied with.

Owner: MARYLAND MARINE PROPERTIES, INC.

Wesley T. Butler
Wesley T. Butler, President

SURVEYOR'S CERTIFICATE

I, B. Calvin Burns, Registered Engineer and Land Surveyor in the State of Maryland, hereby certify that this subdivision has been laid out and platted in compliance with the requirements of Sections 59, 60 and 61, Article 17 of the Annotated Code of Maryland, 1957 addition as amended.

B. Calvin Burns
B. Calvin Burns

Registered Engineer & Land Surveyor
Maryland No. 2583

APPROVED FOR PUBLIC WATER SUPPLY
AND SEWERAGE SYSTEMS.
WORCESTER CO. HEALTH DEPARTMENT
DATE: JUN 25 1969
Robert A. ...


APPROVED BY WORCESTER COUNTY
PLANNING & ZONING COMMISSION
David L. Johnson, CHM.
DATE: June 26, 1969

Note:

Easements are hereby reserved for Maryland Marine Properties Inc., a Maryland corporation, on all lots from the street property line to the top or bottom cut or fill slopes respectively.

Note:

See Pages 12 & 13 of 13 For Lot Inventory Number To Be Used As Alternate Legal Descriptions.

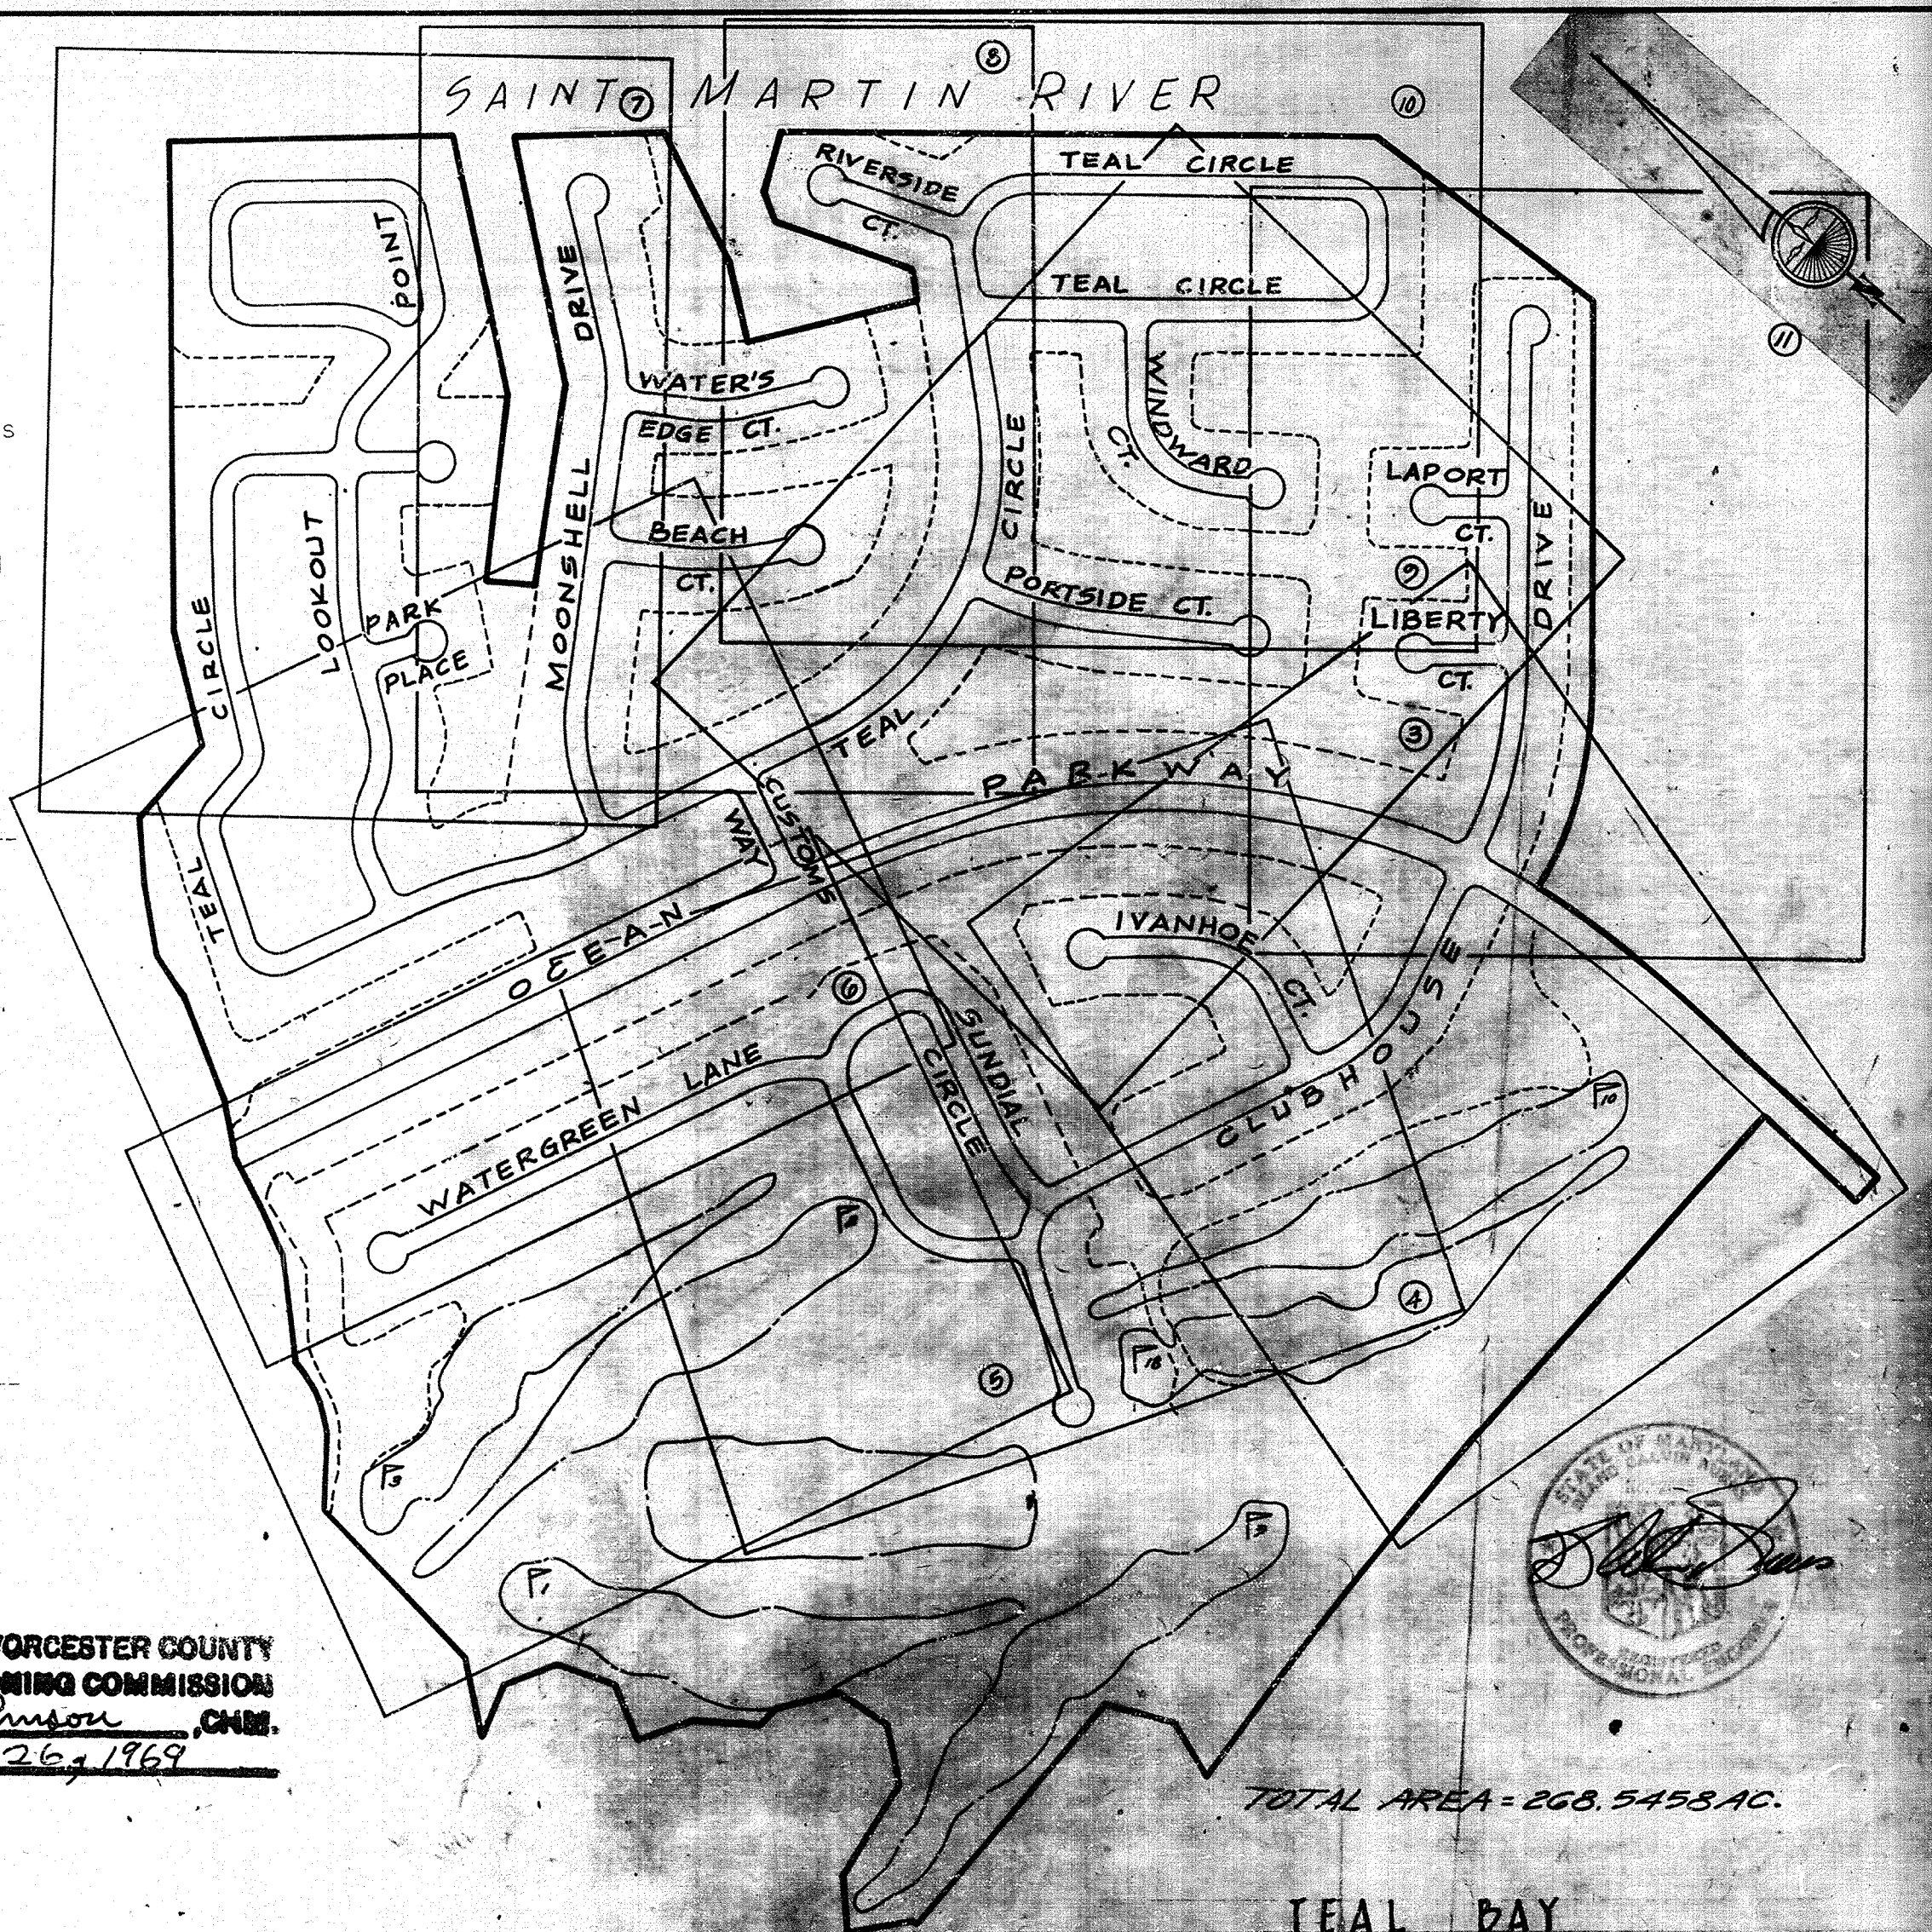

TOTAL AREA = 268.5453 AC.

KEY MAP
SCALE: 1" = 400'

ocean pines

SECTION 4

DATE: FEB. 1969 SCALE: 1" = 100'
THIRD ELECTION DISTRICT WORCESTER COUNTY, MARYLAND
PREPARED BY

PRINCE WILLIAM ENGINEERING CO.

CIVIL ENGINEERING

LAND SURVEYING & PLANNING

P. O. BOX 254 PHONE 703-494-2161

WOODBIDGE, VA. 22191

MARYLAND REGISTRATION NO. 2583

SHEET 1 OF 13

DWG NO.

Worcester County Circuit Court (Subdivision Plats - WC) Plat Book FWB 11, pp. 54-66, MSA S1296 2302, Date Available: Printed 10/16/2024
Maryland State Archives

CURVE DATA TABLE

NC	DELTA			RAD	ARC	CHORD	TAN
	Deg.	Min.	Sec.				
1	51	18	12	1750.000	1565.971	1555.971	30.401
2	18	23	15	1750.000	561.614	559.208	243.242
3	59	41	27	1750.000	2128.535	1999.775	12.5340
4	48	11	23	25.000	21.027	20.412	1.180
5	275	22	46	50.000	241.187	66.555	44.721
6	90	00	00	25.000	39.270	35.355	25.000
7	90	00	00	50.000	78.540	70.710	50.000
8	90	00	00	75.000	117.810	105.056	75.000
9	90	00	00	100.000	157.080	141.422	100.000
10	24	49	12	921.390	399.138	396.024	292.749
11	24	49	12	896.390	388.308	385.279	197.248
12	24	49	12	945.390	409.967	406.770	203.251
13	70	31	44	25.000	30.774	29.868	17.978
14	250	31	44	50.000	218.628	81.550	70.711
15	84	33	14	175.000	258.255	235.450	159.109
16	84	33	14	200.000	295.149	269.095	181.839
17	84	33	14	225.000	332.042	302.722	204.559
18	17	38	39	932.070	287.030	285.999	144.650
19	17	38	39	957.070	294.729	293.555	149.540
20	17	38	39	982.070	302.427	301.234	152.420
21	86	18	19	25.000	37.658	34.198	23.438
22	28	39	49	750.850	375.635	371.732	91.535
23	36	43	53	750.850	481.364	473.154	149.279
24	32	21	31	725.850	409.940	404.514	110.595
25	40	25	35	725.850	512.148	501.590	167.254
26	72	47	06	725.850	922.087	851.325	335.003
27	72	47	06	700.850	890.319	831.550	315.577
28	99	16	06	25.000	43.324	39.695	22.410
29	90	43	54	25.000	35.225	32.384	21.251
30	99	16	06	136.510	235.512	208.020	150.533
31	26	52	12	161.510	75.743	75.052	38.581
32	72	23	54	161.510	204.082	190.774	113.204
33	99	16	06	161.510	279.825	245.115	190.603
34	58	43	28	186.510	191.151	172.902	104.931
35	13	11	45	186.510	42.955	42.842	21.574
36	76	19	34	25.000	33.304	30.895	19.647
37	19	57	14	186.470	64.940	64.512	32.902
38	19	57	14	211.470	73.647	73.275	37.200
39	19	57	14	236.470	82.353	81.939	41.599
40	80	27	25	25.000	35.105	32.292	21.148
41	90	10	11	25.000	39.344	35.408	25.074
42	19	57	14	543.470	189.259	188.314	95.573
43	19	57	14	568.470	197.975	195.978	100.001
44	19	57	14	593.470	206.693	205.540	104.399
45	33	25	30	471.250	275.053	271.155	141.559
46	33	25	30	496.250	289.545	285.550	149.079
47	33	25	30	521.250	304.237	299.935	156.579
48	19	57	14	539.150	187.765	186.818	94.843
49	14	41	00	564.150	144.576	144.150	72.655
50	05	15	14	564.150	51.895	51.878	25.965
51	19	57	14	564.150	195.471	195.480	99.241
52	10	24	39	589.150	107.050	106.904	53.673
53	00	10	11	589.150	17.745	17.745	.873
54	53	47	40	152.330	103.021	137.825	77.272
55	53	47	40	177.330	155.493	160.445	99.354
56	53	47	40	202.330	189.965	183.054	102.635
57	42	32	35	208.930	155.135	151.595	81.339
58	42	32	35	233.930	173.598	169.735	91.072
59	42	32	35	258.930	192.261	187.874	100.895
60	14	07	49	421.950	118.834	118.532	59.720
61	14	07	49	506.950	124.999	124.682	62.519
62	14	07	49	531.950	131.165	130.832	65.917
63	41	06	19	154.700	110.985	108.650	53.002
64	41	06	19	129.700	93.049	91.055	45.620
65	52	59	55	79.300	73.353	70.755	39.535
66	52	59	55	104.300	95.478	93.074	52.000
67	52	59	55	129.300	119.603	115.394	64.455
68	78	05	23	50.000	58.161	53.004	40.555
69	78	05	23	75.000	102.241	94.565	60.849
70	78	05	23	100.000	135.321	125.000	91.132

Note:
See Pages 12 & 13 of 13 For Lot Inventory
Numbers To Be Used As Alternate
Legal Descriptions.

CURVE DATA TABLE

NO.	DELTA			RAD	ARC	CHORD	TAN.
	Deg.	Min.	Sec.				
71	41	05	18	153.440	110.081	107.735	57.529
72	41	05	18	178.440	128.016	125.288	65.902
73	41	05	18	203.440	145.951	142.842	76.275
74	4	07	49	781.850	192.820	192.332	96.901
75	4	07	49	806.850	198.995	198.492	100.000
76	4	07	49	831.850	205.151	204.632	103.098
77	56	09	34	50.000	49.008	47.070	26.675
78	56	09	34	75.000	73.513	70.604	40.012
79	56	09	34	100.000	98.017	94.140	53.350
80	60	01	35	50.000	52.383	50.020	28.833
81	60	01	35	75.000	78.575	75.037	43.325
82	60	01	35	100.000	104.765	100.040	57.765
83	07	23	02	452.220	58.279	58.238	29.180
84	07	23	02	477.220	61.501	61.458	30.793
85	07	23	02	502.220	64.723	64.679	32.406
86	49	43	13	1785.000	1548.992	1500.844	827.060
87	49	43	22	1715.000	1484.830	1438.886	792.552
88	15	48	15	1785.000	523.528	521.554	263.657
89	15	41	38	1715.000	495.585	497.927	251.627
90	95	25	51	25.000	38.579	34.864	24.319
91	31	38	37	25.000	39.987	35.958	25.728
91A	91	44	50	25.000	40.032	35.990	25.774
92	38	33	32	403.000	271.211	265.122	140.955
93	38	33	32	428.000	288.035	282.630	149.711
94	38	33	32	453.000	304.860	299.140	158.456
95	41	05	18	179.700	128.920	126.172	67.375
96	15	33	32	562.200	191.381	190.715	96.352
97	15	33	32	587.200	198.605	197.915	100.000
98	15	33	32	612.200	205.831	205.115	103.638
99	75	22	23	25.000	32.888	30.568	19.313
100	49	22	50	25.000	21.546	20.885	11.494
101	47	53	43	25.000	20.535	19.952	10.886
102	276	21	31	50.000	241.168	236.680	144.738
103	80	17	15	123.000	172.358	158.598	103.737
104	50	17	15	148.000	207.390	190.834	124.821
105	14	37	37	148.000	37.783	37.680	19.995
106	46	59	45	148.000	121.394	118.020	64.345
107	18	39	54	148.000	48.213	48.000	24.322
108	54	02	17	173.000	12.193	12.190	5.098
109	17	44	31	173.000	53.570	53.355	27.001
110	75	13	21	25.000	32.822	30.516	19.230
111	18	45	10	350.970	114.872	114.360	57.954
112	18	45	10	375.970	123.054	122.506	62.082
113	18	45	10	400.970	131.237	130.552	66.210
114	58	53	07	1359.000	210.555	210.384	105.509
115	11	14	40	1383.000	271.417	270.982	136.146
116	70	58	09	1408.000	220.410	220.185	110.431
117	90	00	00	125.000	196.350	176.775	125.000
118	90	00	00	150.000	235.519	212.132	150.000
119	50	23	48	150.000	158.118	150.898	87.296
120	29	35	12	150.000	77.501	75.642	39.636
121	15	07	33	175.000	46.199	46.065	23.235
122	45	55	39	175.000	140.262	136.528	74.137
124	29	35	12	391.280	202.165	199.924	103.393
125	29	35	12	416.280	215.082	212.698	109.999
126	29	35	12	441.280	227.999	225.472	116.605
127	65	44	55	175.000	200.918	189.980	113.101
128	65	44	55	200.000	229.505	217.120	129.259
129	65	44	55	225.000	258.194	244.250	145.416
130	59	22	48	185.000	191.730	183.244	105.479
131	59	22	48	210.000	217.639	209.028	119.733
132	59	22	48	235.000	243.548	232.794	133.987

TEAL BAY

ocean pines

SECTION 4

DATE: FEB. 1969 SCALE: 1" = 100'
THIRD ELECTION DISTRICT - WORCESTER COUNTY, MARYLAND
PREPARED BY

PRINCE WILLIAM ENGINEERING CO.

CIVIL ENGINEERING

LAND SURVEYING & PLANNING

P. O. BOX 254 PHONE 703-494-2161


WOODBIDGE, VA. 22191


MARYLAND REGISTRATION NO. 2583

SHEET 2 OF 13

DWG NO.



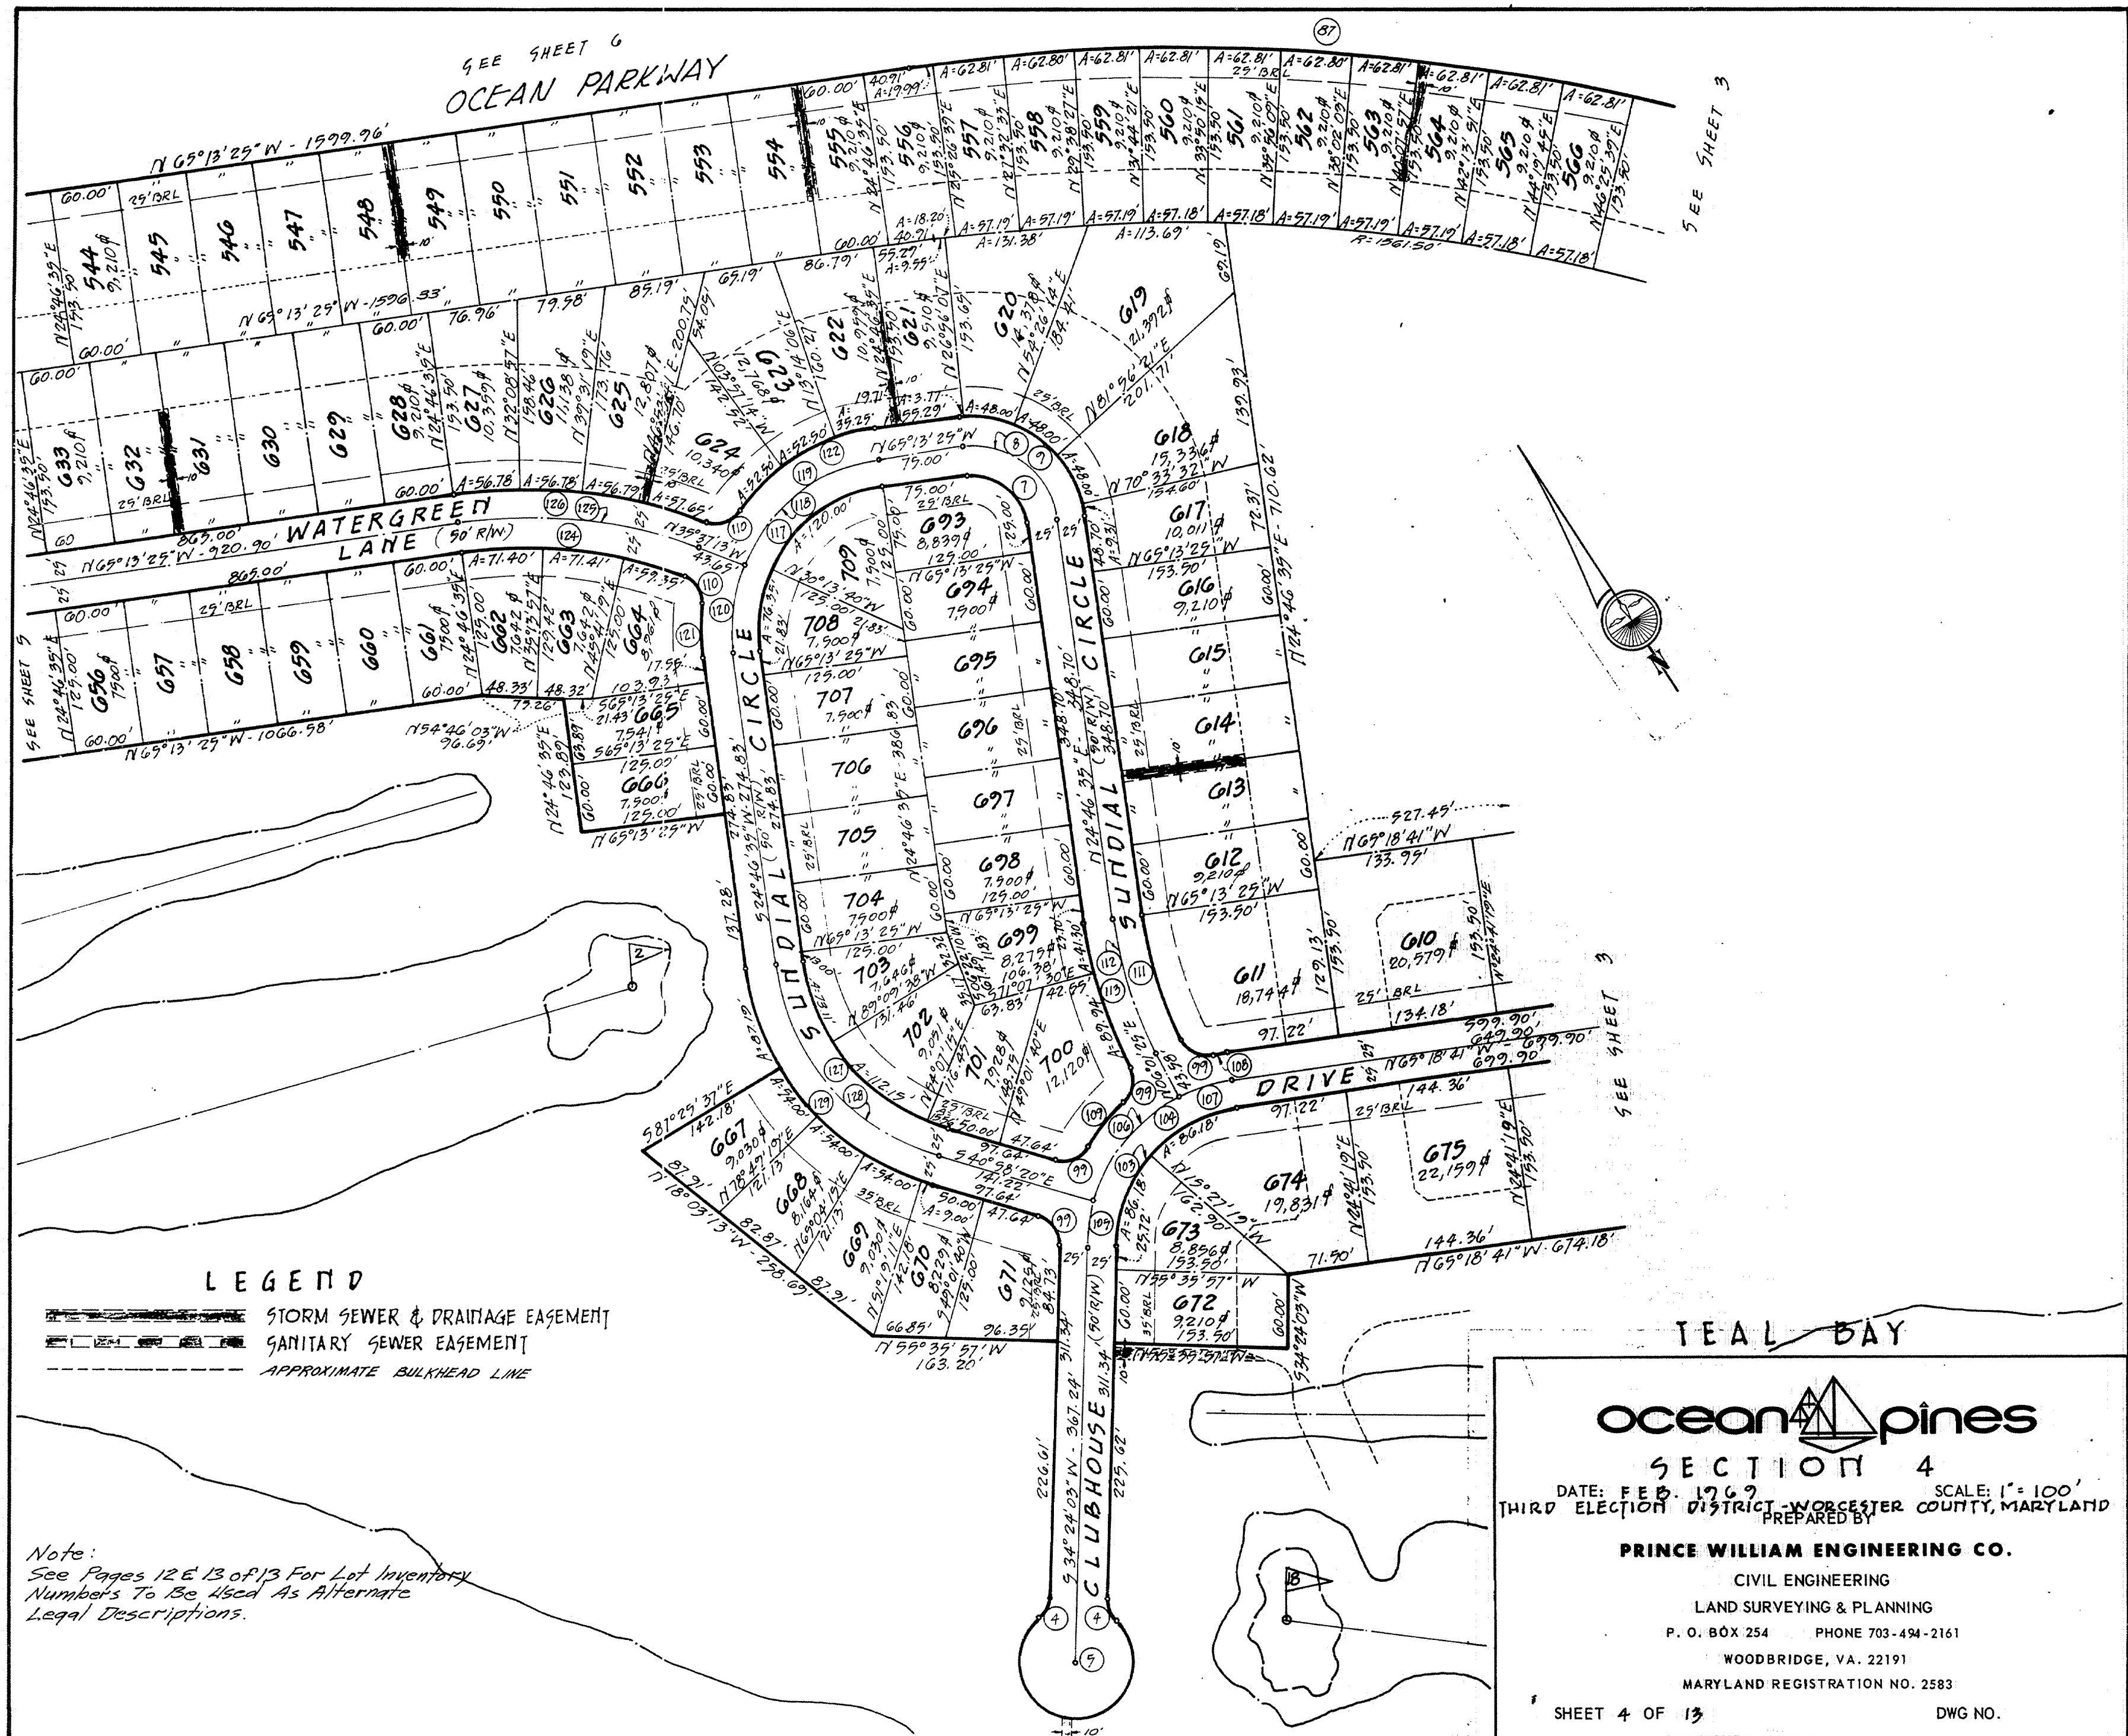

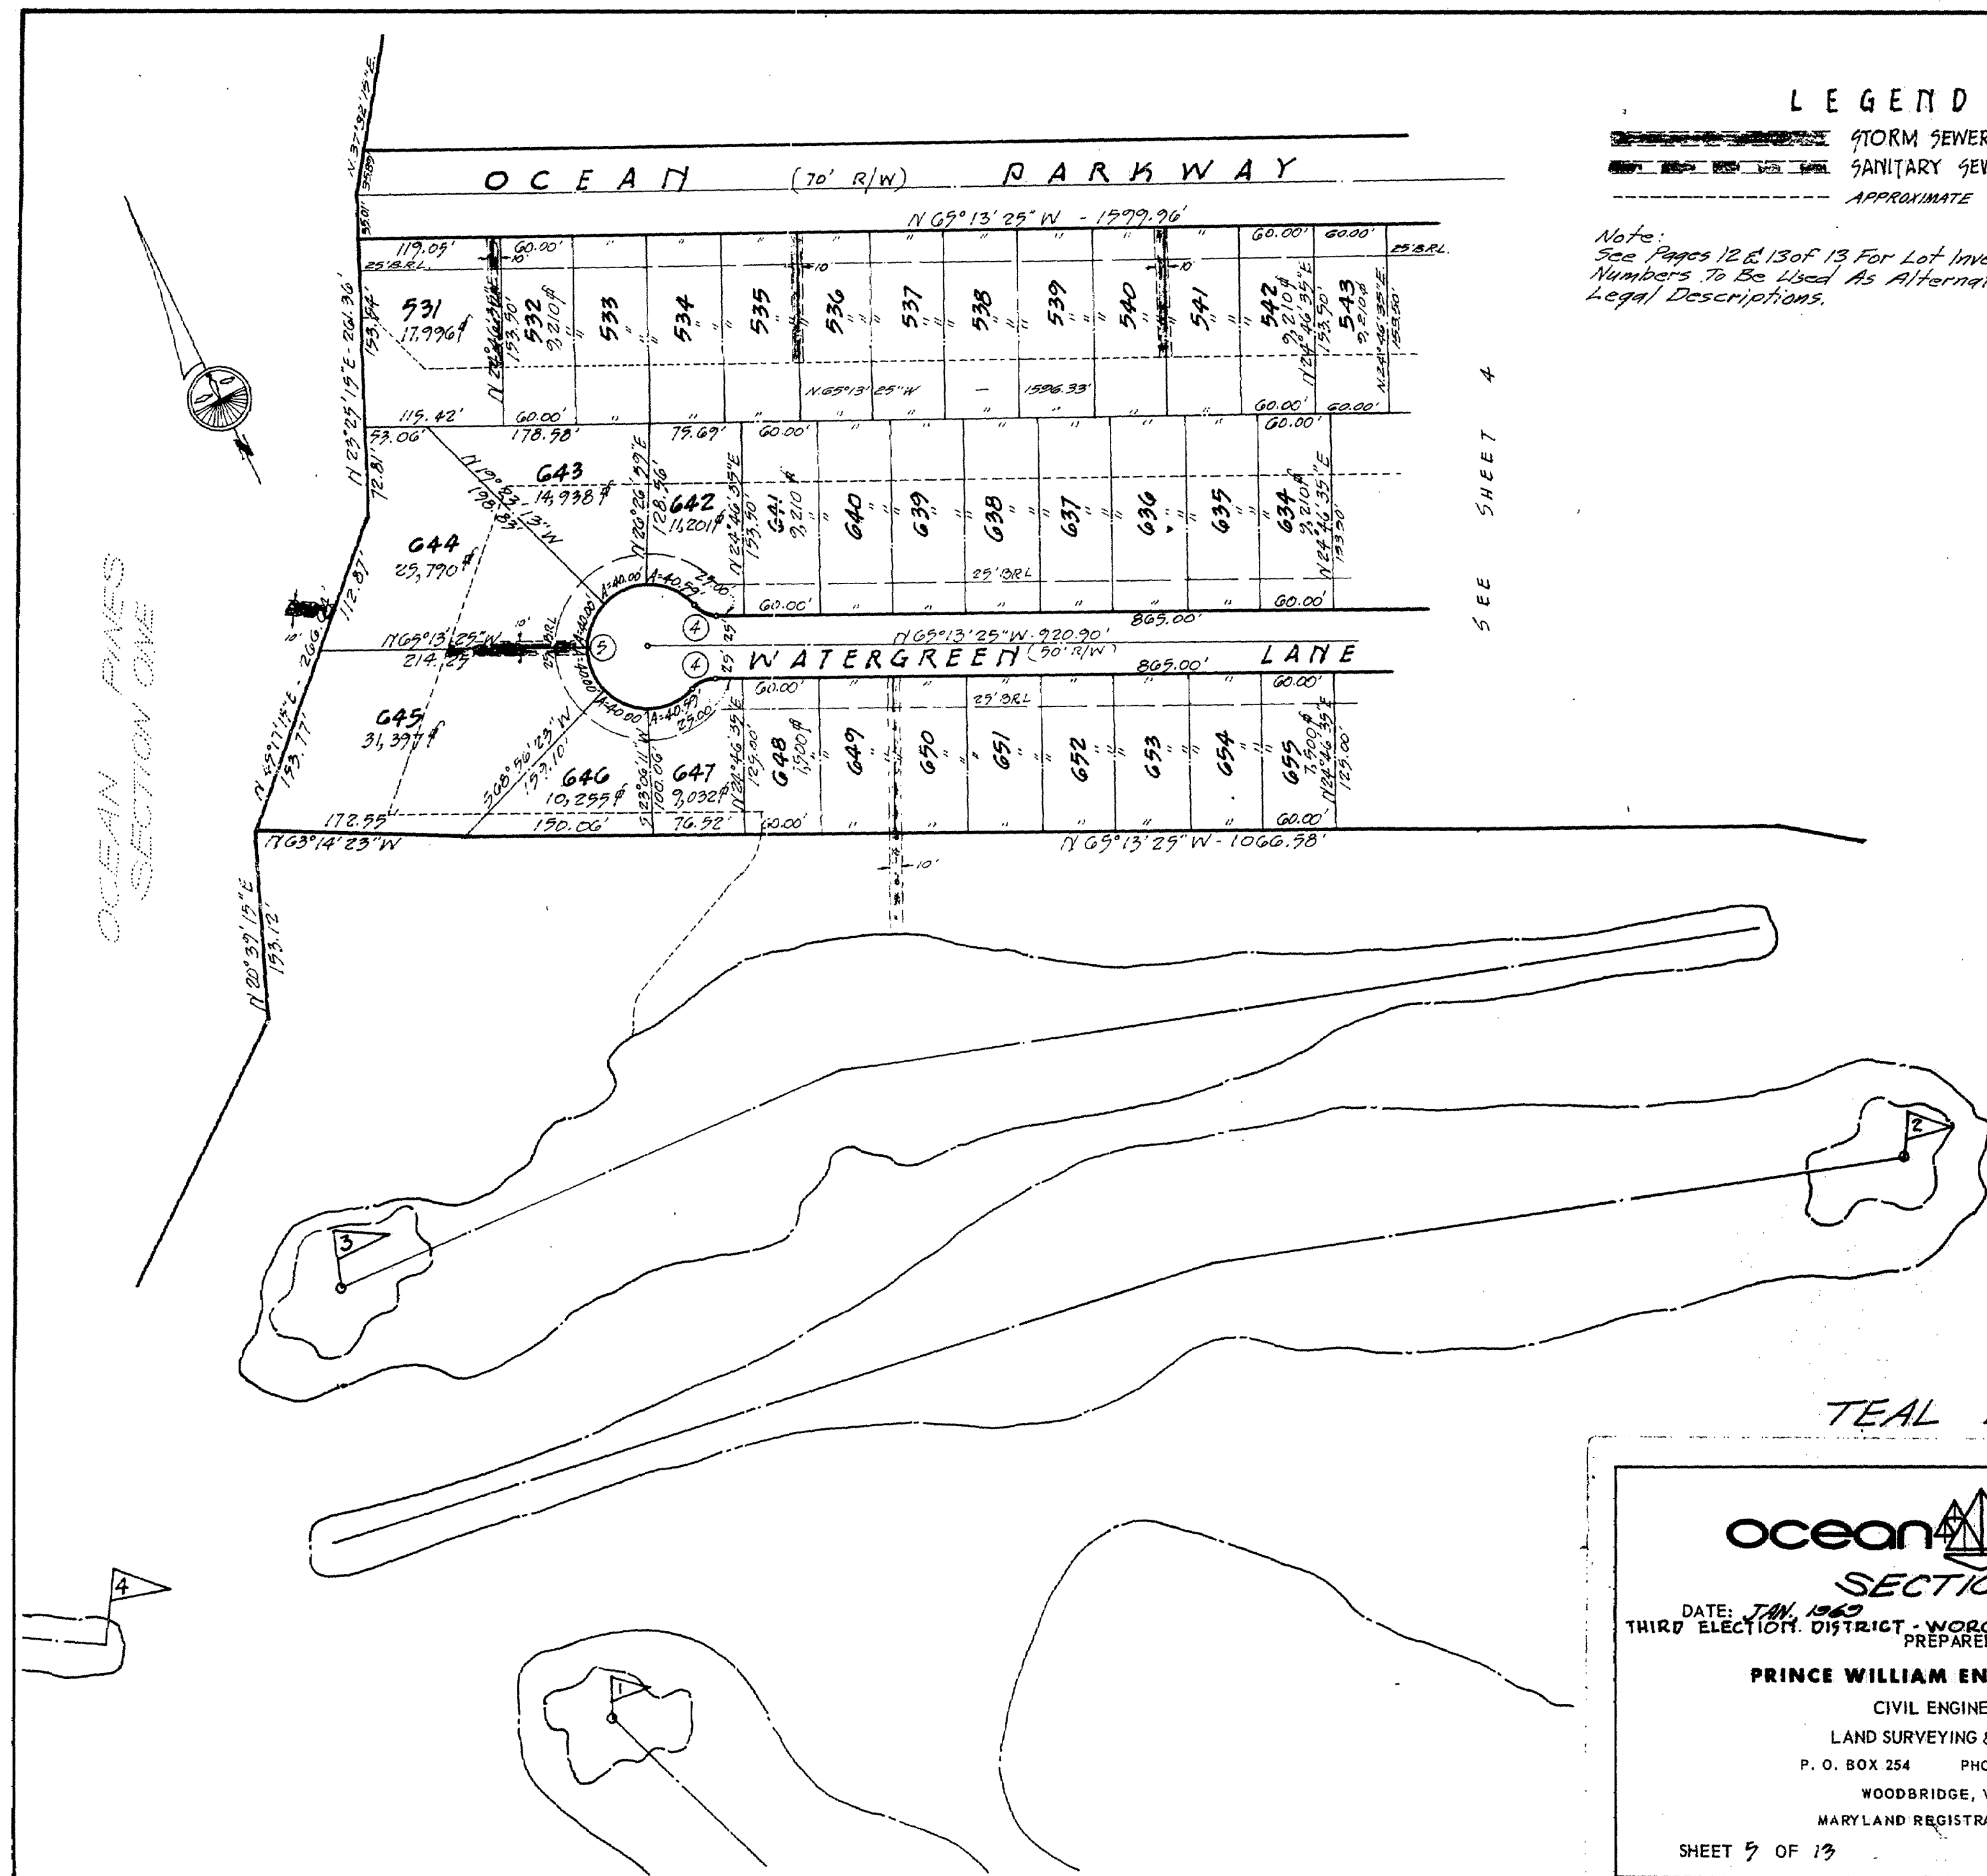

LEGEND

- STORM SEWER & DRAINAGE EASEMENT
- SANITARY SEWER EASEMENT
- APPROXIMATE BULKHEAD LINE

Note:
See Pages 12 & 13 of 13 For Lot Inventory
Numbers To Be Used As Alternate
Legal Descriptions.

SEE SHEET 4

TEAL BAY

ocean pines

SECTION 4

DATE: JAN. 1960 SCALE: 1"=100'
THIRD ELECTION, DISTRICT - WORCESTER COUNTY, MARYLAND
PREPARED BY

PRINCE WILLIAM ENGINEERING CO.

CIVIL ENGINEERING

LAND SURVEYING & PLANNING


P. O. BOX 254 PHONE 703-494-2161

WOODBIDGE, VA. 22191


MARYLAND REGISTRATION NO. 2583

SHEET 5 OF 13

DWG NO.

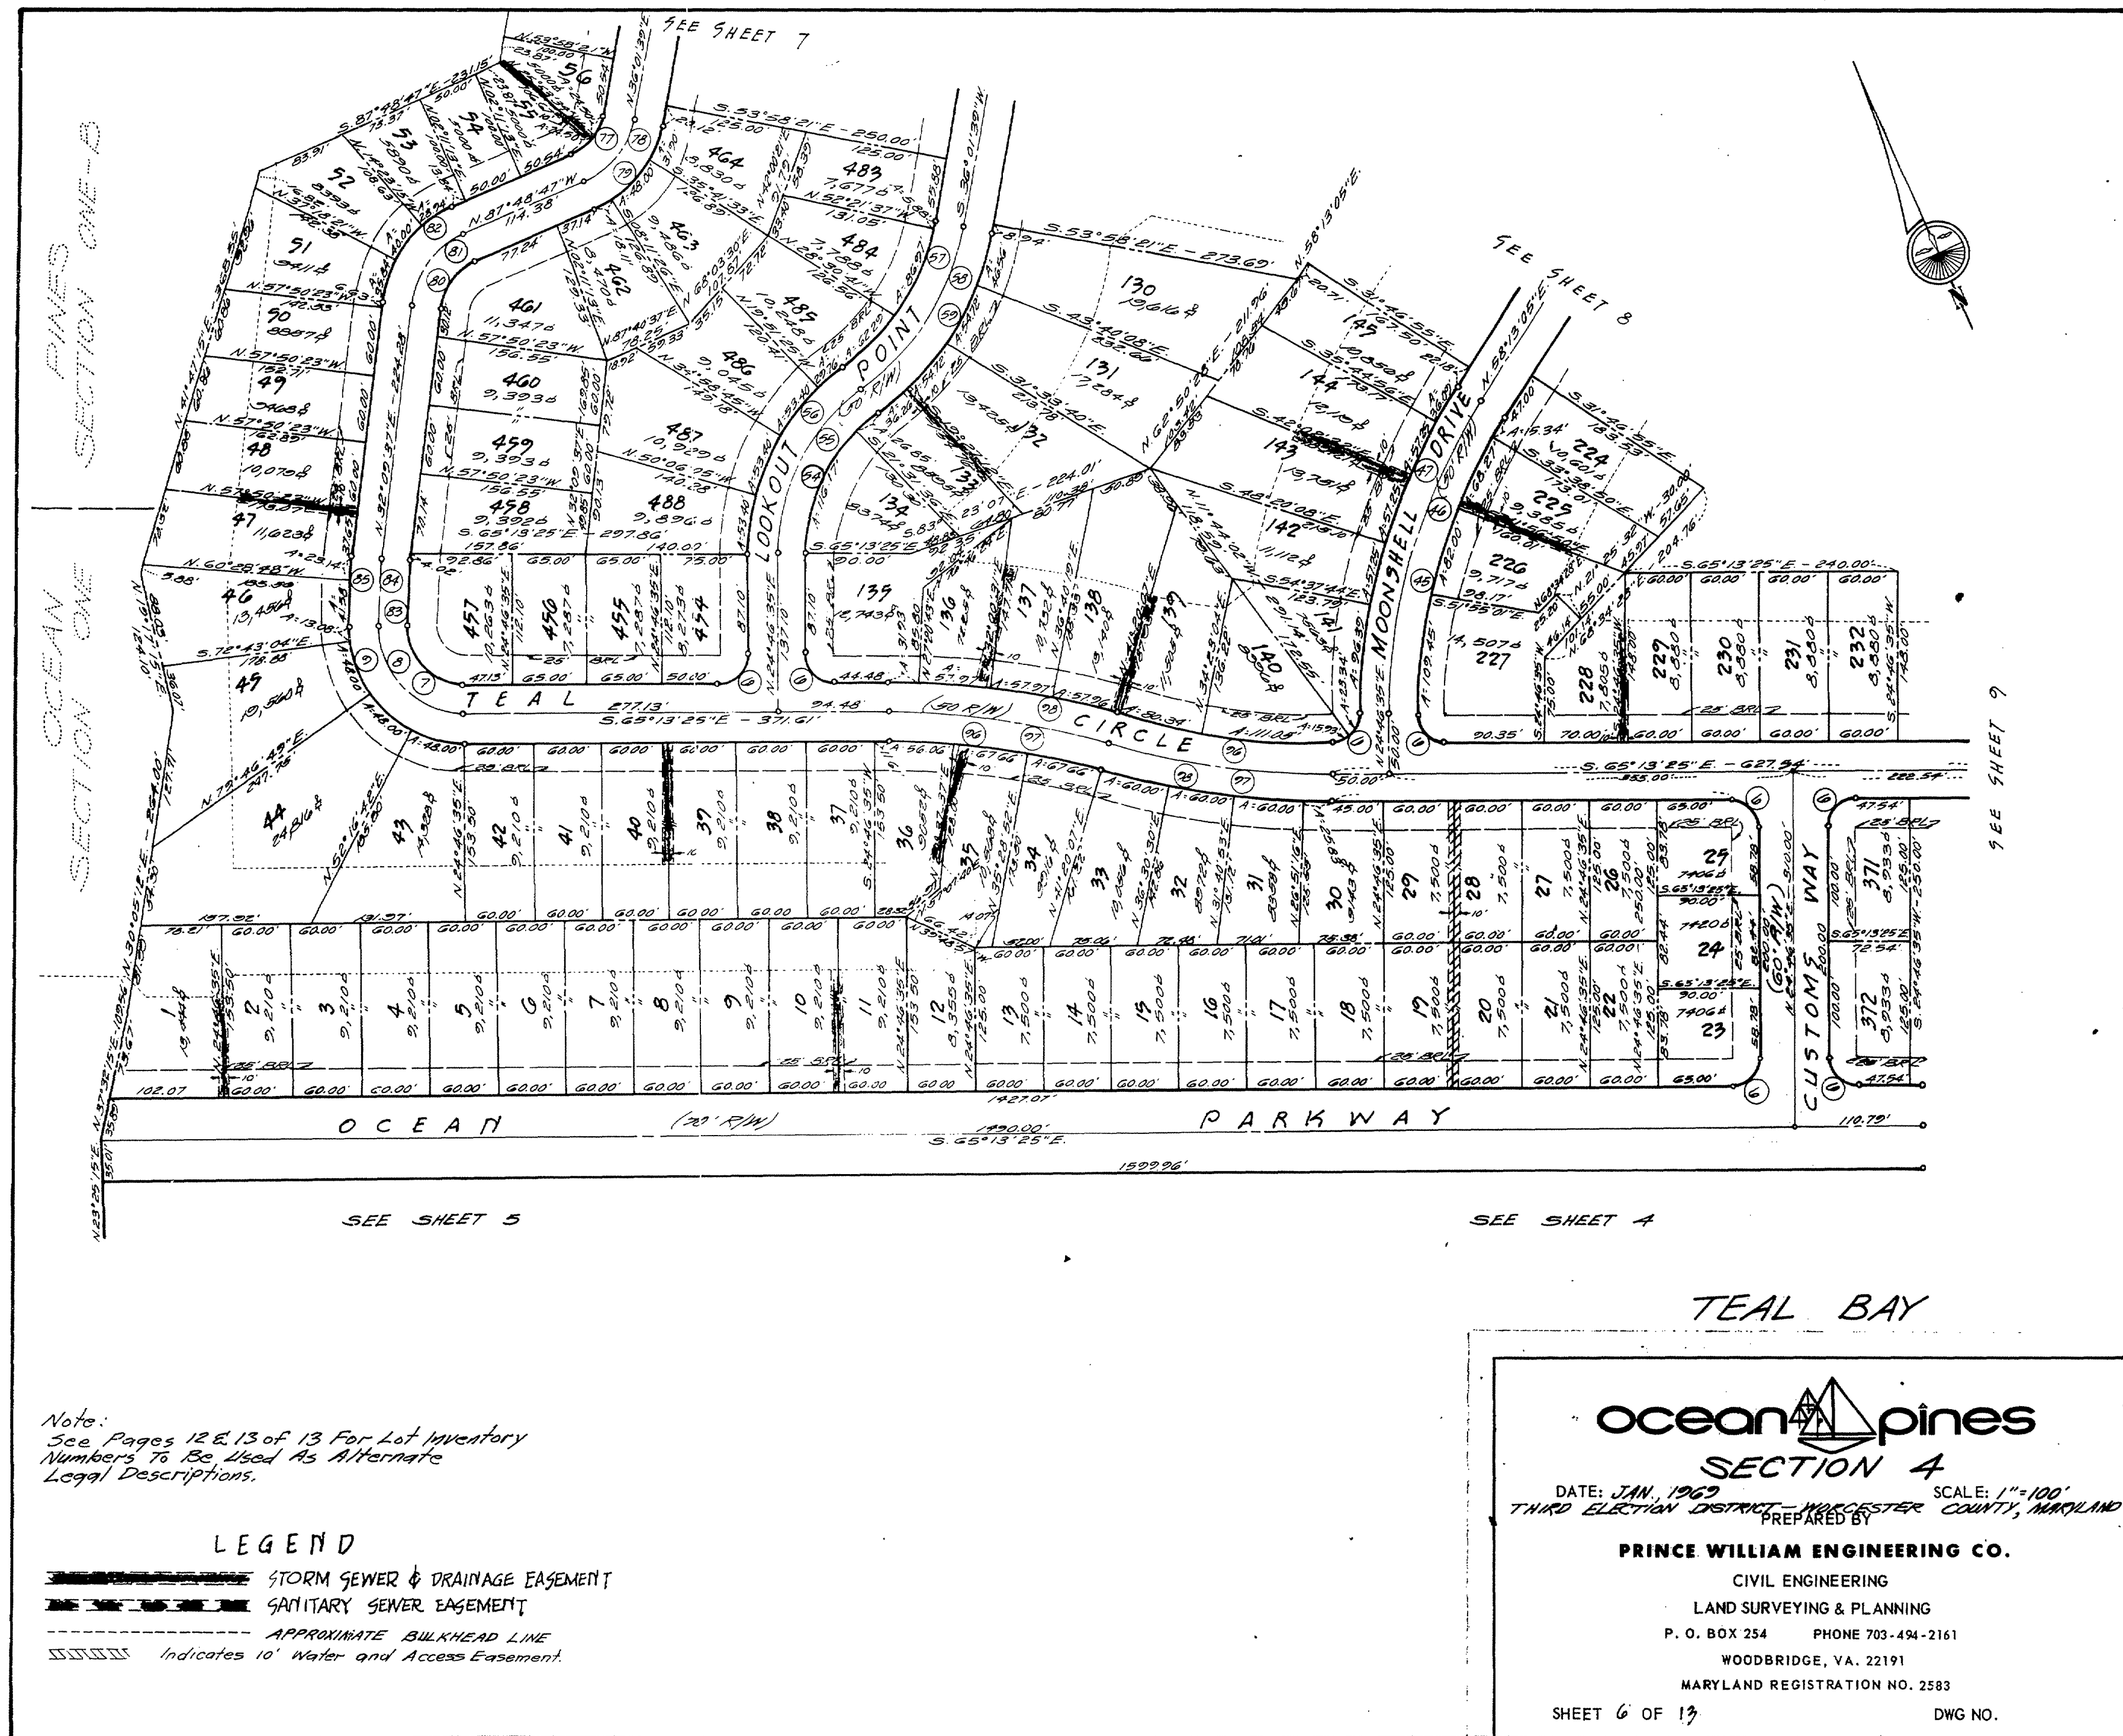

SEE SHEET

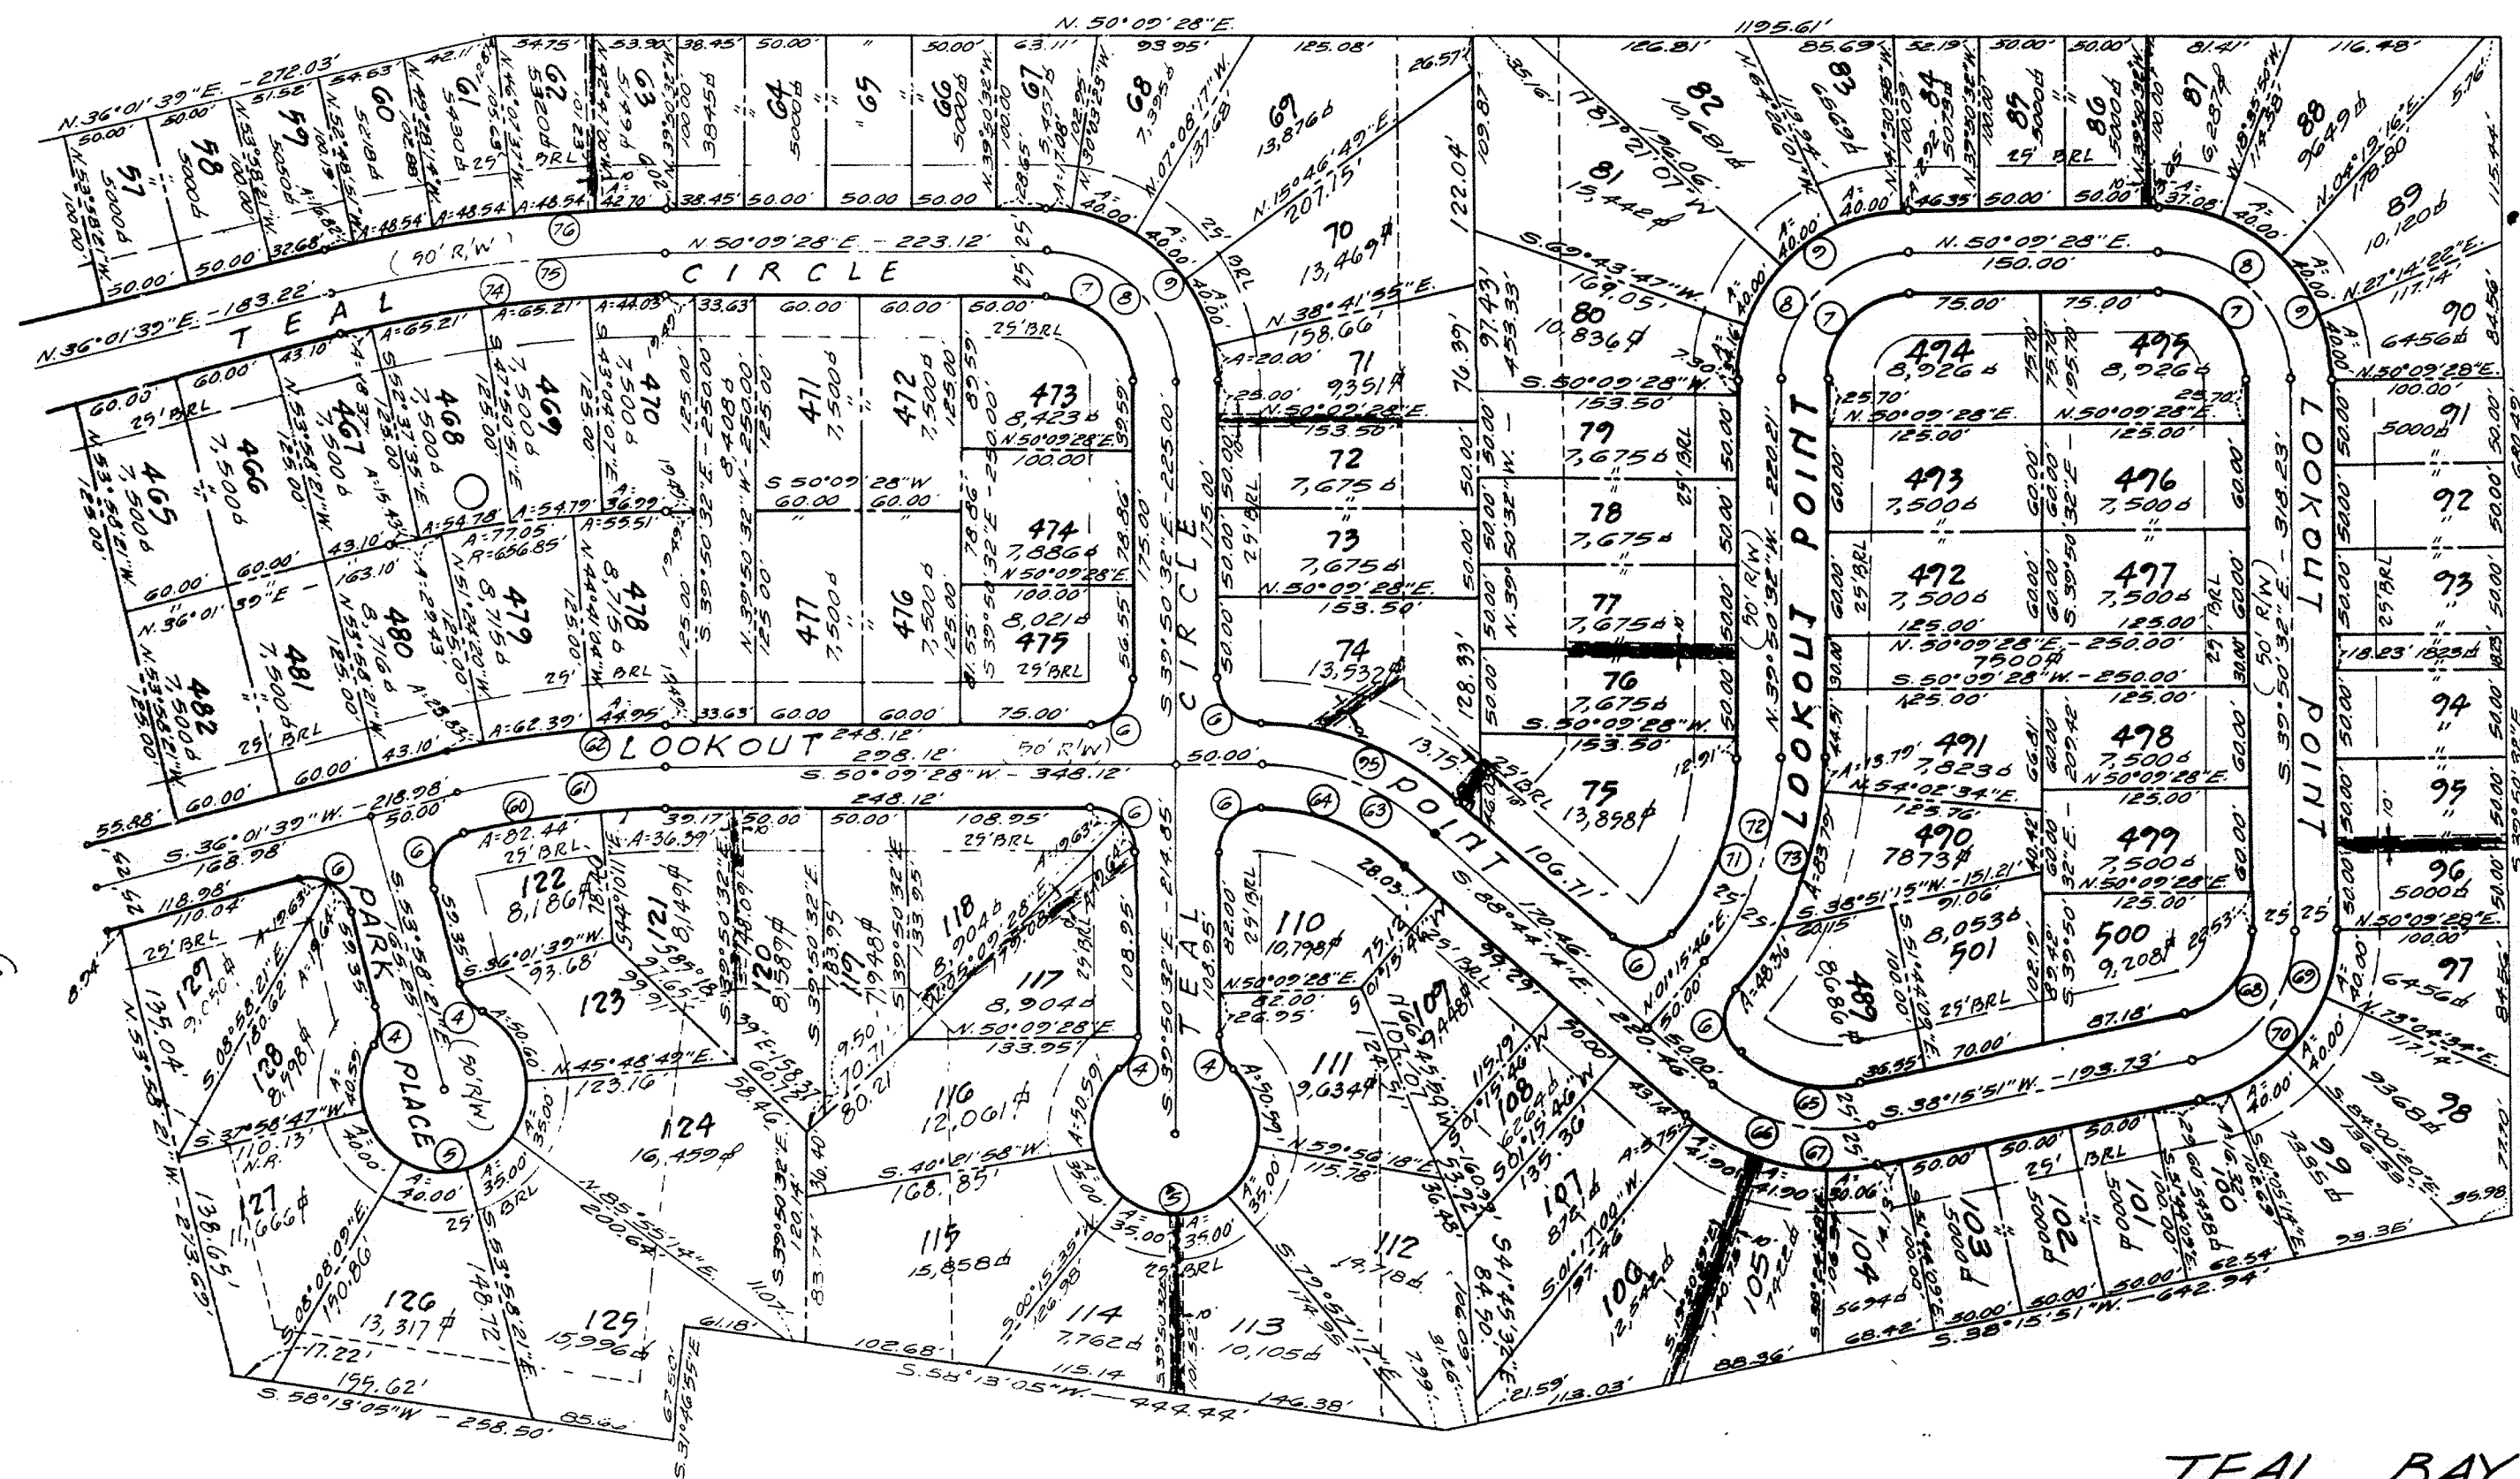

LEGEND

- STORM SEWER & DRAINAGE EASEMENT
- SANITARY SEWER EASEMENT
- APPROXIMATE BULKHEAD LINE

Note:
See Pages 12 & 13 of 13 For Lot Inventory
Numbers To Be Used As Alternate
Legal Descriptions.

ocean pines

SECTION 4

DATE: JAN. 1969 SCALE: 1"=100'
THIRD ELECTION DISTRICT - WORCESTER COUNTY, VIRGINIA
PREPARED BY

PRINCE WILLIAM ENGINEERING CO.

CIVIL ENGINEERING

LAND SURVEYING & PLANNING

P. O. BOX 254 PHONE 703-494-2161


WOODBIDGE, VA. 22191

MARYLAND REGISTRATION NO. 2583

SHEET 7 OF 13

DWG NO.

SAINT MARTIN RIVER

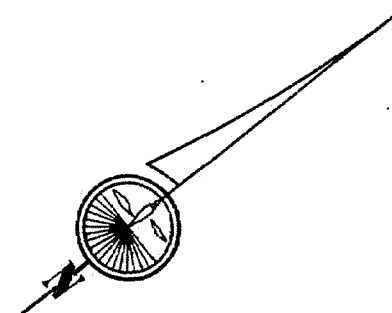

STORM SEWER & DRAINAGE EASEMENT
SANITARY SEWER EASEMENT
APPROXIMATE BULKHEAD LINE

TEAL BAY

DATE: JAN, 1969 SCALE: 1"=100'
THIRD ELECTION DISTRICT - WORCESTER COUNTY, MARYLAND
PREPARED BY


CIVIL ENGINEERING

WOODBIDGE, VA. 22191

MARYLAND REGISTRATION NO. 2583

DWG NO.

Worcester County Circuit Court (Subdivision Plats, WO) pp 54-66 MSA 51257 2302. Date available: 10/16/2025. Maryland State Archives

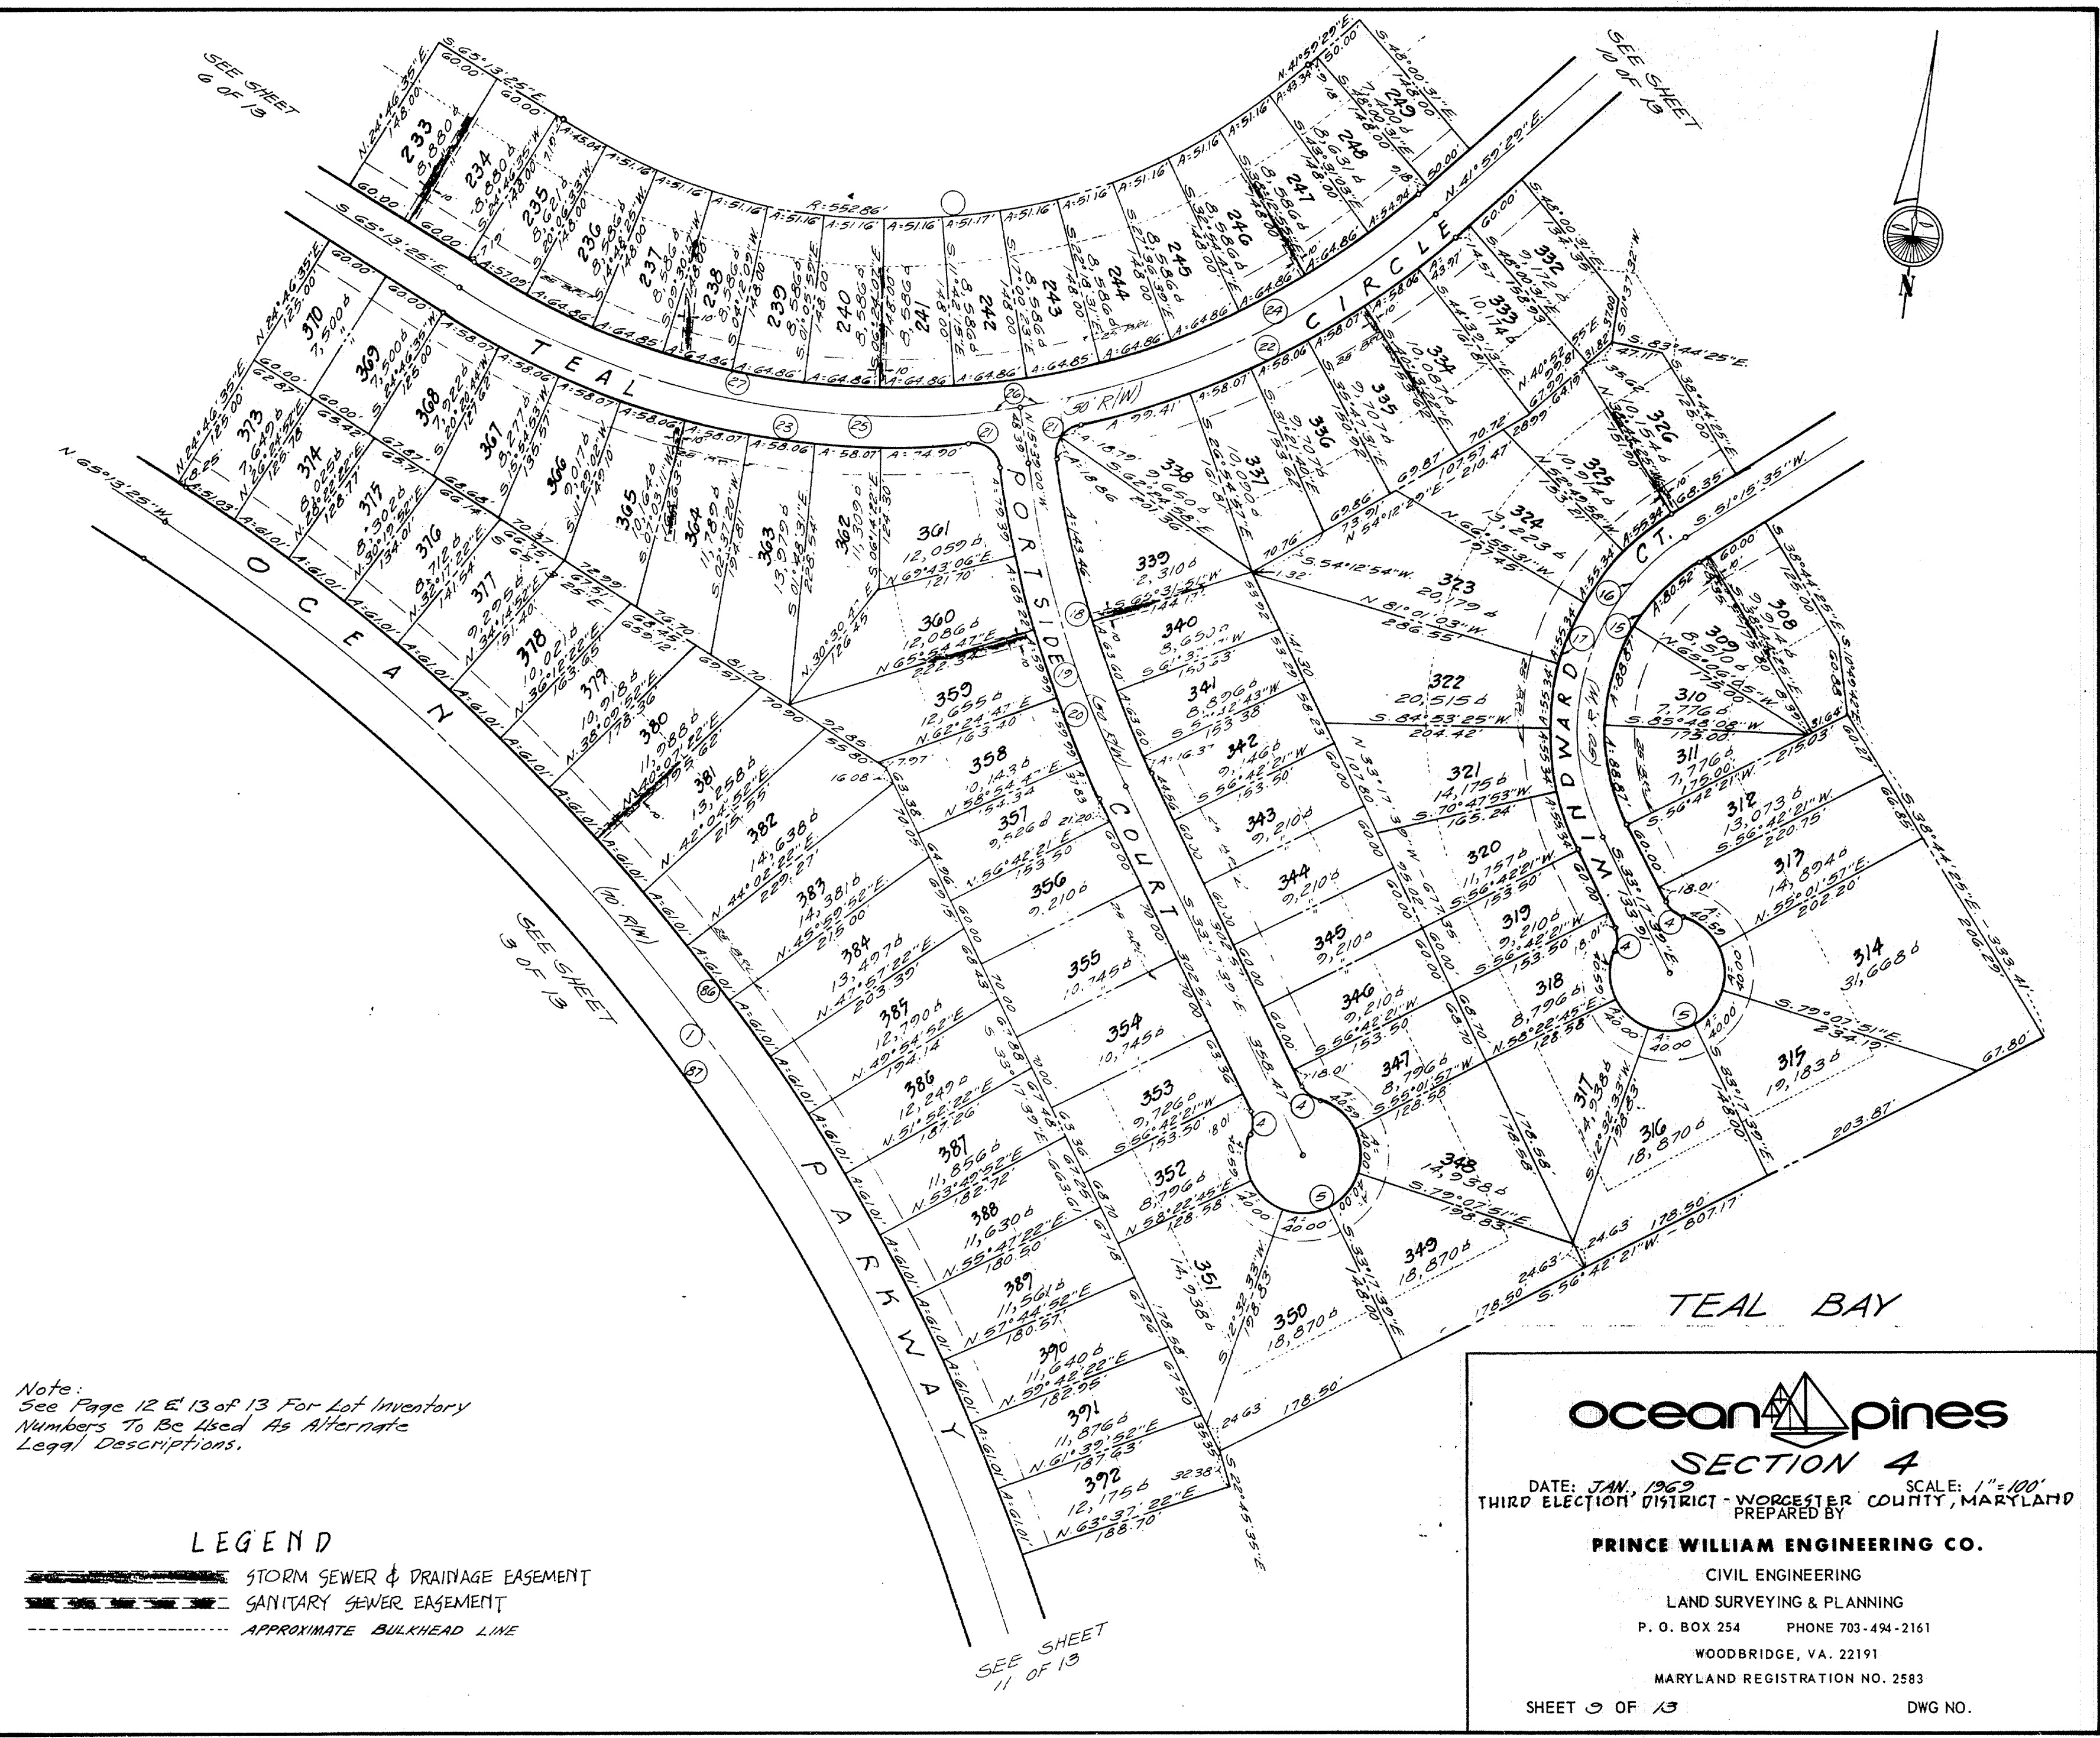

Note:
See Page 12 & 13 of 13 For Lot Inventory
Numbers To Be Used As Alternate
Legal Descriptions.

LEGEND

- STORM SEWER & DRAINAGE EASEMENT
- SANITARY SEWER EASEMENT
- APPROXIMATE BULKHEAD LINE



ocean pines

SECTION 4

DATE: JAN, 1969 SCALE: 1"=100'

THIRD ELECTION DISTRICT - WORCESTER COUNTY, MARYLAND

PREPARED BY

PRINCE WILLIAM ENGINEERING CO.

CIVIL ENGINEERING

LAND SURVEYING & PLANNING



P. O. BOX 254 PHONE 703-494-2161

WOODBIDGE, VA. 22191

MARYLAND REGISTRATION NO. 2583

SHEET 9 OF 13 DWG NO.

SAINT MARTIN RIVER

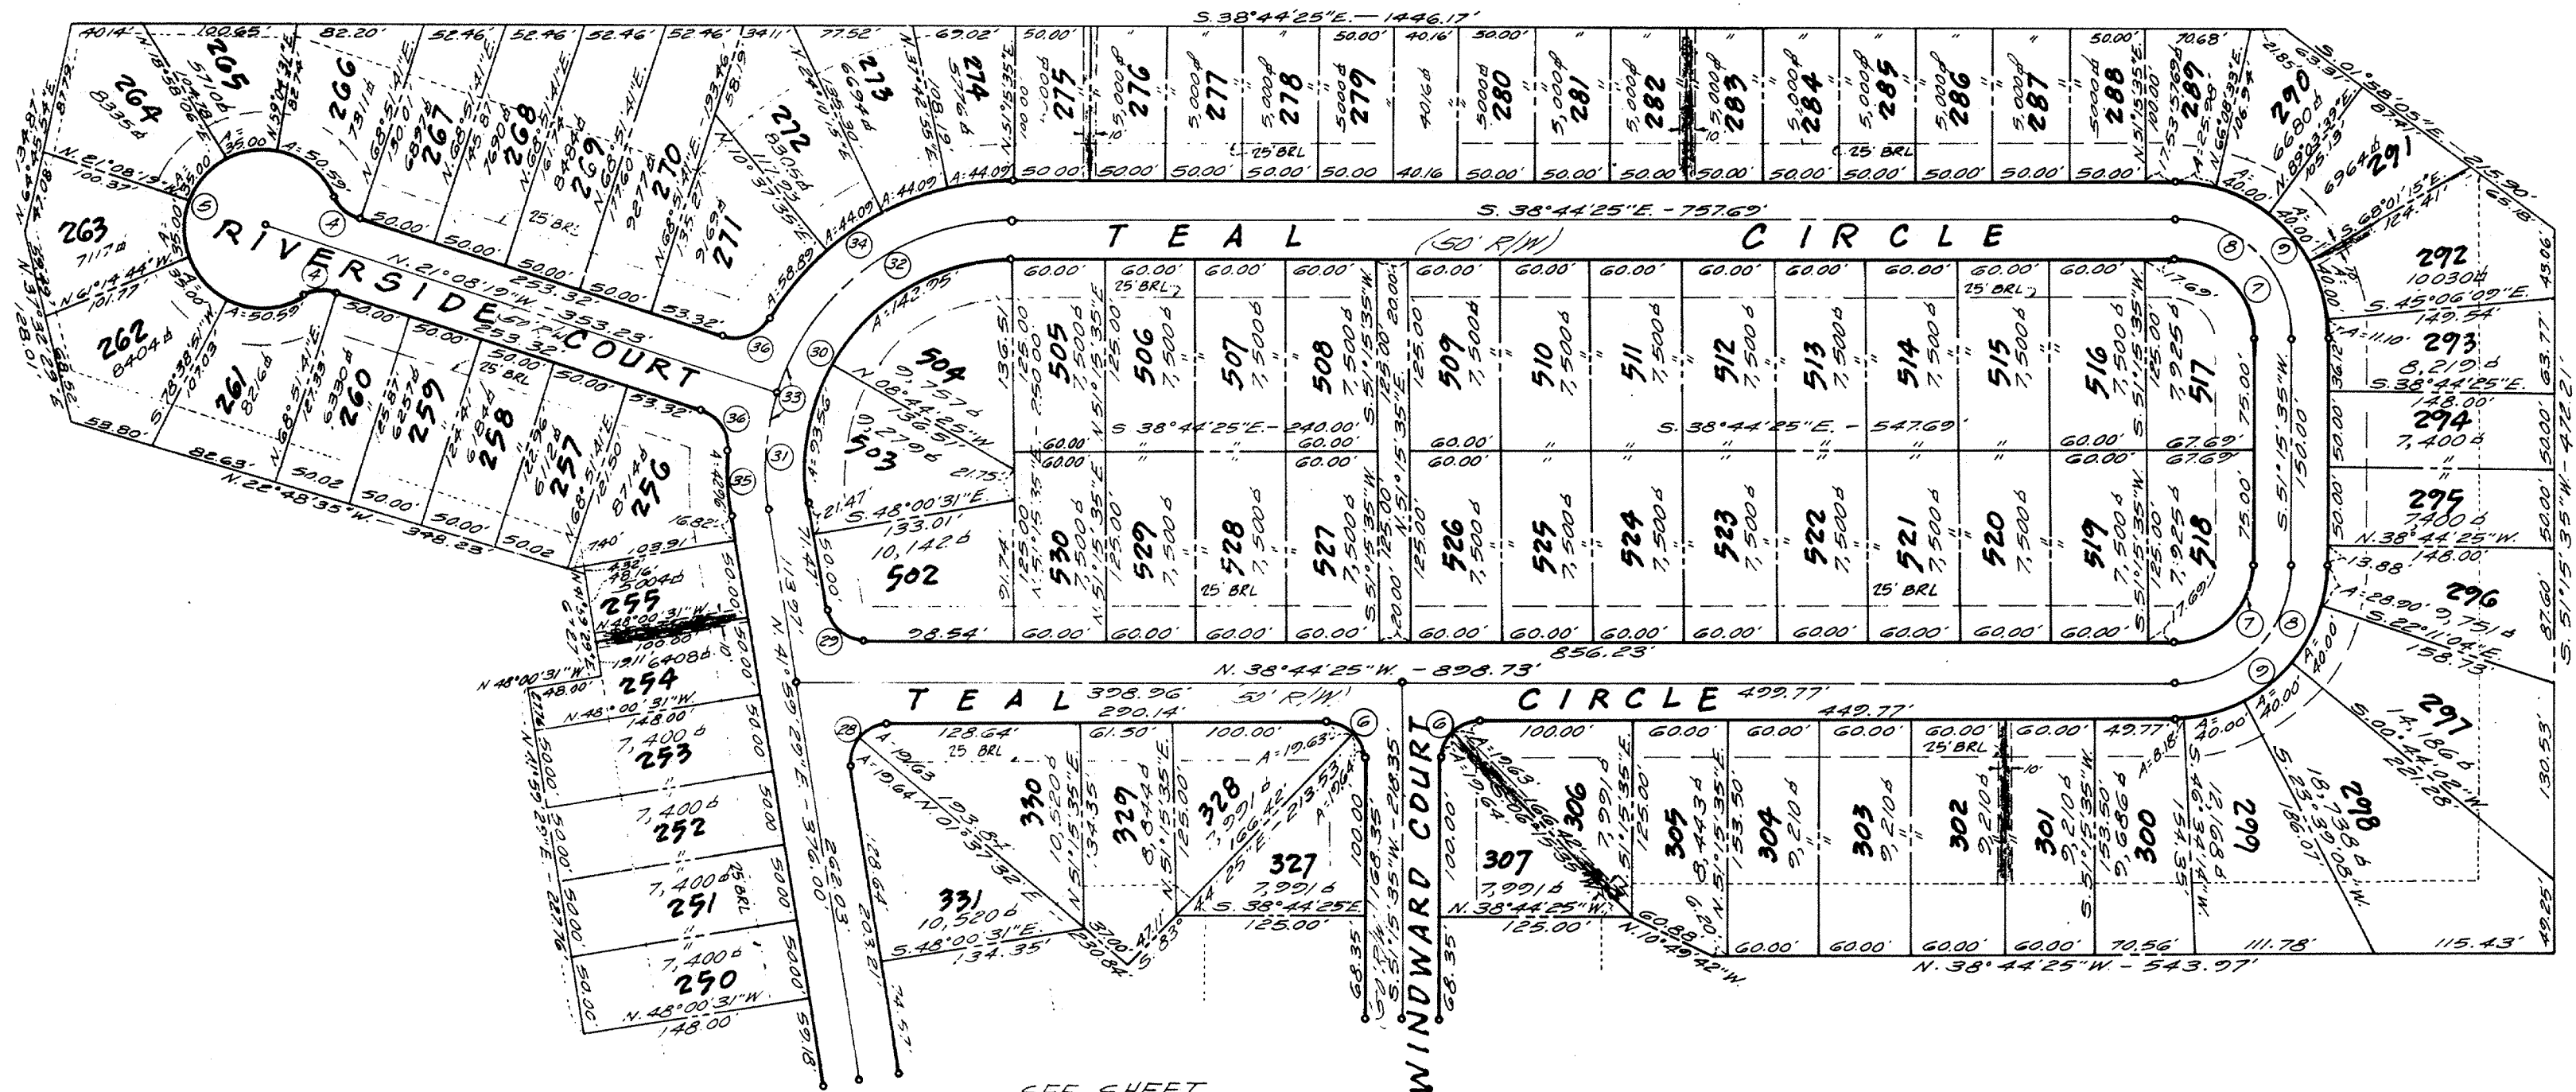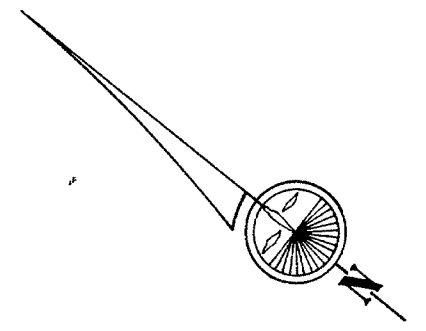

SEE SHEET
3 OF 13

Note:
See Pages 12 & 13 of 13 For Lot Inventory
Numbers To Be Used As Alternate
Legal Descriptions.

LEGEND

- STORM SEWER & DRAINAGE EASEMENT
- SANITARY SEWER EASEMENT
- APPROXIMATE BULKHEAD LINE

TEAL BAY

ocean pines
SECTION 4

DATE: JAN, 1969 SCALE: 1"=100'
THIRD ELECTION DISTRICT - WORCESTER COUNTY, MARYLAND
PREPARED BY

PRINCE WILLIAM ENGINEERING CO.

CIVIL ENGINEERING

LAND SURVEYING & PLANNING


P. O. BOX 254 PHONE 703-494-2161

WOODBIDGE, VA. 22191

MARYLAND REGISTRATION NO. 2503

SHEET 10 OF 13

DWG NO.

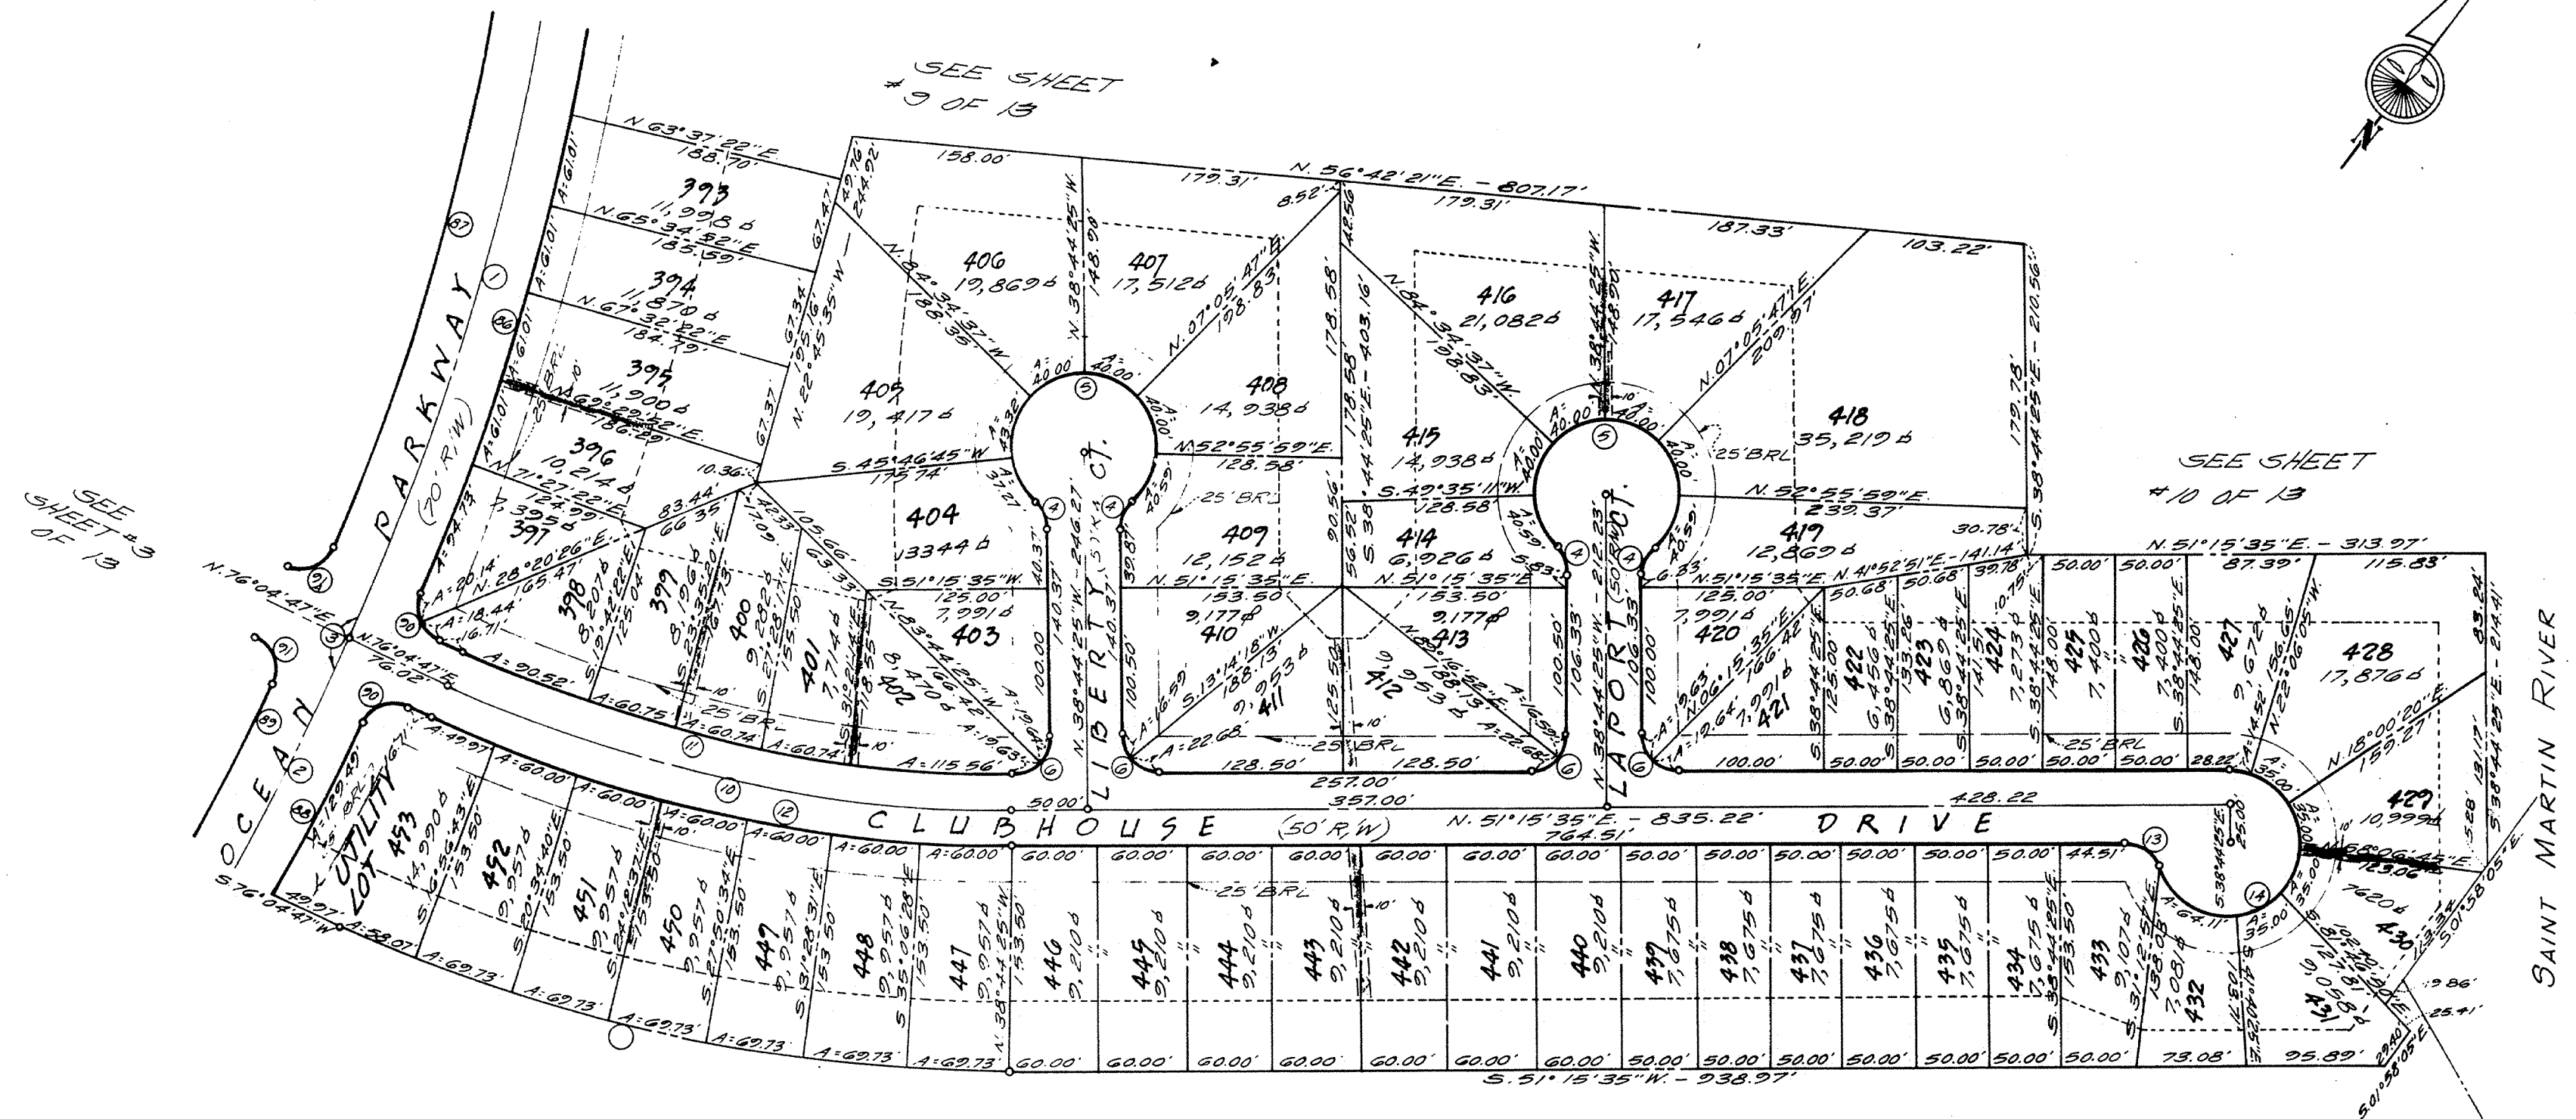

Note:
See Pages 12 & 13 of 13 For Lot Inventory
Numbers To Be Used As Alternate
Legal Descriptions.

LEGEND

- STORM SEWER & DRAINAGE EASEMENT
- GANITARY SEWER EASEMENT
- APPROXIMATE BULKHEAD LINE

TEAL BAY

ocean4pines

SECTION 4

DATE: JAN, 1969 SCALE: 1"=100'

THIRD ELECTION DISTRICT - WORCESTER COUNTY, MARYLAND

PREPARED BY

PRINCE WILLIAM ENGINEERING CO.

CIVIL ENGINEERING

LAND SURVEYING & PLANNING

P. O. BOX 254 PHONE 703-494-2161

WOODBIDGE, VA. 22191

MARYLAND REGISTRATION NO. 2583

SHEET 11 OF 13 DWG NO.

LOT NO.	INVENTORY NUMBER	LOT NO.	INVENTORY NUMBER	LOT NO.	INVENTORY NUMBER	LOT NO.	INVENTORY NUMBER	LOT NO.	INVENTORY NUMBER	LOT NO.	INVENTORY NUMBER	LOT NO.	INVENTORY NUMBER	LOT NO.	INVENTORY NUMBER	LOT NO.	INVENTORY NUMBER	LOT NO.	INVENTORY NUMBER
1	C-04-001	65	C-04-065	129	C-04-129	193	C-04-193	257	C-04-257	321	C-04-321	385	W-04-385	449	W-04-449	498	B-04-498	547	C-04-547
2	C-04-002	66	C-04-066	130	C-04-130	194	C-04-194	258	C-04-258	322	C-04-322	386	W-04-386	450	W-04-450	499	B-04-499	548	C-04-548
3	C-04-003	67	C-04-067	131	C-04-131	195	C-04-195	259	C-04-259	323	C-04-323	387	W-04-387	451	W-04-451	500	B-04-500	549	C-04-549
4	C-04-004	68	C-04-068	132	C-04-132	196	C-04-196	260	C-04-260	324	C-04-324	388	W-04-388	452	W-04-452	501	B-04-501	550	C-04-550
5	C-04-005	69	C-04-069	133	C-04-133	197	C-04-197	261	C-04-261	325	C-04-325	389	W-04-389	453	W-04-453	502	B-04-502	551	C-04-551
6	C-04-006	70	C-04-070	134	C-04-134	198	C-04-198	262	C-04-262	326	C-04-326	390	W-04-390	454	B-04-454	503	B-04-503	552	C-04-552
7	C-04-007	71	C-04-071	135	C-04-135	199	C-04-199	263	C-04-263	327	C-04-327	391	W-04-391	455	B-04-455	504	B-04-504	553	C-04-553
8	C-04-008	72	C-04-072	136	C-04-136	200	C-04-200	264	C-04-264	328	C-04-328	392	W-04-392	456	B-04-456	505	B-04-505	554	C-04-554
9	C-04-009	73	C-04-073	137	C-04-137	201	C-04-201	265	C-04-265	329	C-04-329	393	W-04-393	457	B-04-457	506	B-04-506	555	C-04-555
10	C-04-010	74	C-04-074	138	C-04-138	202	C-04-202	266	C-04-266	330	C-04-330	394	W-04-394	458	B-04-458	507	B-04-507	556	C-04-556
11	C-04-011	75	C-04-075	139	C-04-139	203	C-04-203	267	C-04-267	331	C-04-331	395	W-04-395	459	B-04-459	508	B-04-508	557	C-04-557
12	C-04-012	76	C-04-076	140	C-04-140	204	C-04-204	268	C-04-268	332	C-04-332	396	W-04-396	460	B-04-460	509	B-04-509	558	C-04-558
13	B-04-013	77	C-04-077	141	C-04-141	205	C-04-205	269	C-04-269	333	C-04-333	397	W-04-397	461	B-04-461	510	B-04-510	559	C-04-559
14	B-04-014	78	C-04-078	142	C-04-142	206	C-04-206	270	C-04-270	334	C-04-334	398	W-04-398	462	B-04-462	511	B-04-511	560	C-04-560
15	B-04-015	79	C-04-079	143	C-04-143	207	C-04-207	271	C-04-271	335	C-04-335	399	W-04-399	463	B-04-463	512	B-04-512	561	C-04-561
16	B-04-016	80	C-04-080	144	C-04-144	208	C-04-208	272	C-04-272	336	C-04-336	400	W-04-400	464	B-04-464	513	B-04-513	562	W-04-562
17	B-04-017	81	C-04-081	145	C-04-145	209	C-04-209	273	C-04-273	337	C-04-337	401	C-04-401	465	B-04-465	514	B-04-514	563	W-04-563
18	B-04-018	82	C-04-082	146	C-04-146	210	C-04-210	274	C-04-274	338	C-04-338	402	C-04-402	466	B-04-466	515	B-04-515	564	W-04-564
19	B-04-019	83	C-04-083	147	C-04-147	211	C-04-211	275	C-04-275	339	W-04-339	403	C-04-403	467	B-04-467	516	B-04-516	565	W-04-565
20	B-04-020	84	C-04-084	148	C-04-148	212	C-04-212	276	C-04-276	340	W-04-340	404	C-04-404	468	B-04-468	517	B-04-517	566	W-04-566
21	B-04-021	85	C-04-085	149	C-04-149	213	C-04-213	277	C-04-277	341	W-04-341	405	C-04-405	469	B-04-469	518	B-04-518	567	W-04-567
22	B-04-022	86	C-04-086	150	C-04-150	214	C-04-214	278	C-04-278	342	W-04-342	406	W-04-406	470	B-04-470	519	B-04-519	568	W-04-568
23	B-04-023	87	C-04-087	151	C-04-151	215	C-04-215	279	C-04-279	343	W-04-343	407	W-04-407	471	B-04-471	520	B-04-520	569	W-04-569
24	B-04-024	88	C-04-088	152	C-04-152	216	C-04-216	280	C-04-280	344	W-04-344	408	W-04-408	472	B-04-472	521	B-04-521	570	W-04-570
25	B-04-025	89	C-04-089	153	C-04-153	217	C-04-217	281	C-04-281	345	W-04-345	409	C-04-409	473	B-04-473	522	B-04-522	571	W-04-571
26	B-04-026	90	C-04-090	154	C-04-154	218	C-04-218	282	C-04-282	346	W-04-346	410	C-04-410	474	B-04-474	523	B-04-523	572	W-04-572
27	B-04-027	91	C-04-091	155	C-04-155	219	C-04-219	283	C-04-283	347	W-04-347	411	C-04-411	475	B-04-475	524	B-04-524	573	W-04-573
28	B-04-028	92	C-04-092	156	C-04-156	220	C-04-220	284	C-04-284	348	W-04-348	412	C-04-412	476	B-04-476	525	B-04-525	574	W-04-574
29	B-04-029	93	C-04-093	157	C-04-157	221	C-04-221	285	C-04-285	349	W-04-349	413	C-04-413	477	B-04-477	526	B-04-526	575	W-04-575
30	B-04-030	94	C-04-094	158	C-04-158	222	C-04-222	286	C-04-286	350	W-04-350	414	C-04-414	478	B-04-478	527	B-04-527	576	W-04-576
31	B-04-031	95	C-04-095	159	C-04-159	223	C-04-223	287	C-04-287	351	W-04-351	415	C-04-415	479	B-04-479	528	B-04-528	577	W-04-577
32	B-04-032	96	C-04-096	160	C-04-160	224	C-04-224	288	C-04-288	352	W-04-352	416	C-04-416	480	B-04-480	529	B-04-529	578	W-04-578
33	B-04-033	97	C-04-097	161	C-04-161	225	C-04-225	289	C-04-289	353	W-04-353	417	C-04-417	481	B-04-481	530	B-04-530	579	W-04-579
34	B-04-034	98	C-04-098	162	C-04-162	226	C-04-226	290	C-04-290	354	W-04-354	418	C-04-418	482	B-04-482	531	C-04-531	580	W-04-580
35	C-04-035	99	C-04-099	163	C-04-163	227	C-04-227	291	C-04-291	355	W-04-355	419	C-04-419	483	B-04-483	532	C-04-532	581	W-04-581
36	C-04-036	100	C-04-100	164	C-04-164	228	C-04-228	292	C-04-292	356	W-04-356	420	C-04-420	484	B-04-484	533	C-04-533	582	W-04-582
37	C-04-037	101	C-04-101	165	C-04-165	229	W-04-229	293	C-04-293	357	W-04-357	421	C-04-421	485	B-04-485	534	W-04-534	583	W-04-583
38	C-04-038	102	C-04-102	166	C-04-166	230	W-04-230	294	C-04-294	358	W-04-358	422	C-04-422	486	B-04-486	535	W-04-535	584	W-04-584
39	C-04-039	103	C-04-103	167	C-04-167	231	W-04-231	295	C-04-295	359	W-04-359	423	C-04-423	487	B-04-487	536	W-04-536	585	W-04-585
40	C-04-040	104	C-04-104	168	C-04-168	232	W-04-232	296	C-04-296	360	W-04-360	424	C-04-424	488	B-04-488	537	W-04-537	586	W-04-586
41	C-04-041	105	C-04-105	169	C-04-169	233	W-04-233	297	C-04-297	361	W-04-361	425	C-04-425	489	B-04-489	538	W-04-538	587	W-04-587
42	C-04-042	106	C-04-106	170	C-04-170	234	W-04-234	298	C-04-298	362	W-04-362	426	C-04-426	490	B-04-490	539	C-04-539	588	W-04-588
43	C-04-043	107	C-04-107	171	C-04-171	235	W-04-235	299	C-04-299	363	W-04-363	427	C-04-427	491	B-04-491	540	C-04-540	589	W-04-589
44	C-04-044	108	C-04-108	172	C-04-172	236	W-04-236	300	C-04-300	364	W-04-364	428	C-04-428	492	B-04-492	541	C-04-541	590	W-04-590
45	C-04-045	109	C-04-109	173	C-04-173	237	W-04-237	301	C-04-301	365	W-04-365	429	C-04-429	493	B-04-493	542	C-04-542	591	W-04-591
46	C-04-046	110	B-04-110	174	C-04-174	238	W-04-238	302	C-04-302	366	W-04-366	430	C-04-430	494	B-04-494	543	C-04-543	592	W-04-592
47	C-04-047	111	C-04-111	175	C-04-175	239	W-04-239	303	C-04-303	367	B-04-367	431	C-04-431	495	B-04-495	544	C-04-544	593	W-04-593
48	C-04-048	112	C-04-112	176	C-04-176	240	W-04-240	304	C-04-304	368	B-04-368	432	C-04-432	496	B-04-496	545	C-04-545	594	W-04-594
49	C-04-049	113	C-04-113	177	C-04-177	241	W-04-241	305	C-04-305	369	B-04-369	433	C-04-433	497	B-04-497	546	C-04-546	595	W-04-595
50	C-04-050	114	C-04-114	178	C-04-178	242	W-04-242	306	C-04-306	370	B-04-370	434	C-04-434						
51	C-04-051	115	C-04-115	179	C-04-179	243	W-04-243	307	C-04-307	371	B-04-371	435	C-04-435						
52	C-04-052	116	C-04-116	180	C-04-180	244	C-04-244	308	C-04-308	372	B-04-372	436	C-04-436						
53	C-04-053	117	C-04-117	181	C-04-181	245	C-04-245	309	C-04-309	373	B-04-373	437	C-04-437						
54	C-04-054	118	C-04-118	182	C-04-182	246	C-04-246	310	C-04-310	374	B-04-374	438	C-04-438						
55	C-04-055	119	C-04-119	183	C-04-183	247	C-04-247	311	C-04-311	375	B-04-375	439	C-04-439						
56	C-04-056	120	C-04-120	184	C-04-184	248	C-04-248	312	C-04-312	376	B-04-376	440	C-04-440						
57	C-04-057	121	C-04-121	185	C-04-185	249	C-04-249	313	C-04-313	377	W-04-377	441	C-04-441						
58	C-04-058	122	C-04-122	186	C-04-186	250	C-04-250	314	C-04-314	378	W-04-378	442	C-04-442						
59	C-04-059	123	C-04-123	187	C-04-187	251	C-04-251	315	C-04-315	379	W-04-379	443	C-04-443						
60	C-04-060	124	C-04-124	188	C-04-188	252	C-04-252	316	W-04-316	380	W-04-380	444	C-04-444						
61	C-04-061	125	C-04-125	189	C-04-189	253	C-04-253	317	W-04-317	381	W-04-381	445	C-04-445						
62	C-04-062	126	C-04-126	190	C-04-190	254	C-04-254	318	W-04-318	382	W-04-3								

LOT NO.	INVENTORY NUMBER	LOT NO.	INVENTORY NUMBER
596	W-04-596	659	G-04-659
597	W-04-597	660	G-04-660
598	W-04-598	661	G-04-661
599	W-04-599	662	G-04-662
600	W-04-600	663	G-04-663
601	W-04-601	664	G-04-664
602	W-04-602	665	G-04-665
603	W-04-603	666	G-04-666
604	W-04-604	667	G-04-667
605	W-04-605	668	G-04-668
606	W-04-606	669	G-04-669
607	W-04-607	670	G-04-670
608	W-04-608	671	G-04-671
609	W-04-609	672	W-04-672
610	W-04-610	673	W-04-673
611	W-04-611	674	W-04-674
612	W-04-612	675	W-04-675
613	W-04-613	676	W-04-676
614	W-04-614	677	W-04-677
615	W-04-615	678	W-04-678
616	W-04-616	679	W-04-679
617	W-04-617	680	W-04-680
618	W-04-618	681	W-04-681
619	C-04-619	682	W-04-682
620	C-04-620	683	W-04-683
621	W-04-621	684	W-04-684
622	W-04-622	685	W-04-685
623	W-04-623	686	W-04-686
624	W-04-624	687	W-04-687
625	W-04-625	688	W-04-688
626	W-04-626	689	W-04-689
627	W-04-627	690	W-04-690
628	W-04-628	691	W-04-691
629	W-04-629	692	W-04-692
630	W-04-630	693	B-04-693
631	W-04-631	694	B-04-694
632	W-04-632	695	B-04-695
633	W-04-633	696	B-04-696
634	W-04-634	697	B-04-697
635	W-04-635	698	B-04-698
636	W-04-636	699	B-04-699
637	W-04-637	700	B-04-700
638	W-04-638	701	B-04-701
639	W-04-639	702	B-04-702
640	W-04-640	703	B-04-703
641	W-04-641	704	B-04-704
642	W-04-642	705	B-04-705
643	W-04-643	706	B-04-706
644	W-04-644	707	B-04-707
645	W-04-645	708	B-04-708
646	W-04-646	709	B-04-709
647	W-04-647		
648	W-04-648		
649	G-04-649		
650	G-04-650		
651	G-04-651		
652	G-04-652		
653	G-04-653		
654	G-04-654		
655	G-04-655		
656	G-04-656		
657	G-04-657		
658	G-04-658		

TEAL BAY

ocean4pines

SECTION 4

DATE: FEB. 1969 SCALE: 1"=100'

THIRD ELECTION DISTRICT - WORCESTER COUNTY, MARYLAND

PREPARED BY

PRINCE WILLIAM ENGINEERING CO.

CIVIL ENGINEERING

LAND SURVEYING & PLANNING

P. O. BOX 254 PHONE 703-494-2161

WOODBIDGE, VA. 22191

MARYLAND REGISTRATION NO. 2583

SHEET 13 OF 13 DWG NO.