


They plan does not have independent effects on job satisfaction.

PROPERTY CORNERS NOT SET AS THE
WRITTEN CONTRACTUAL AGREEMENT

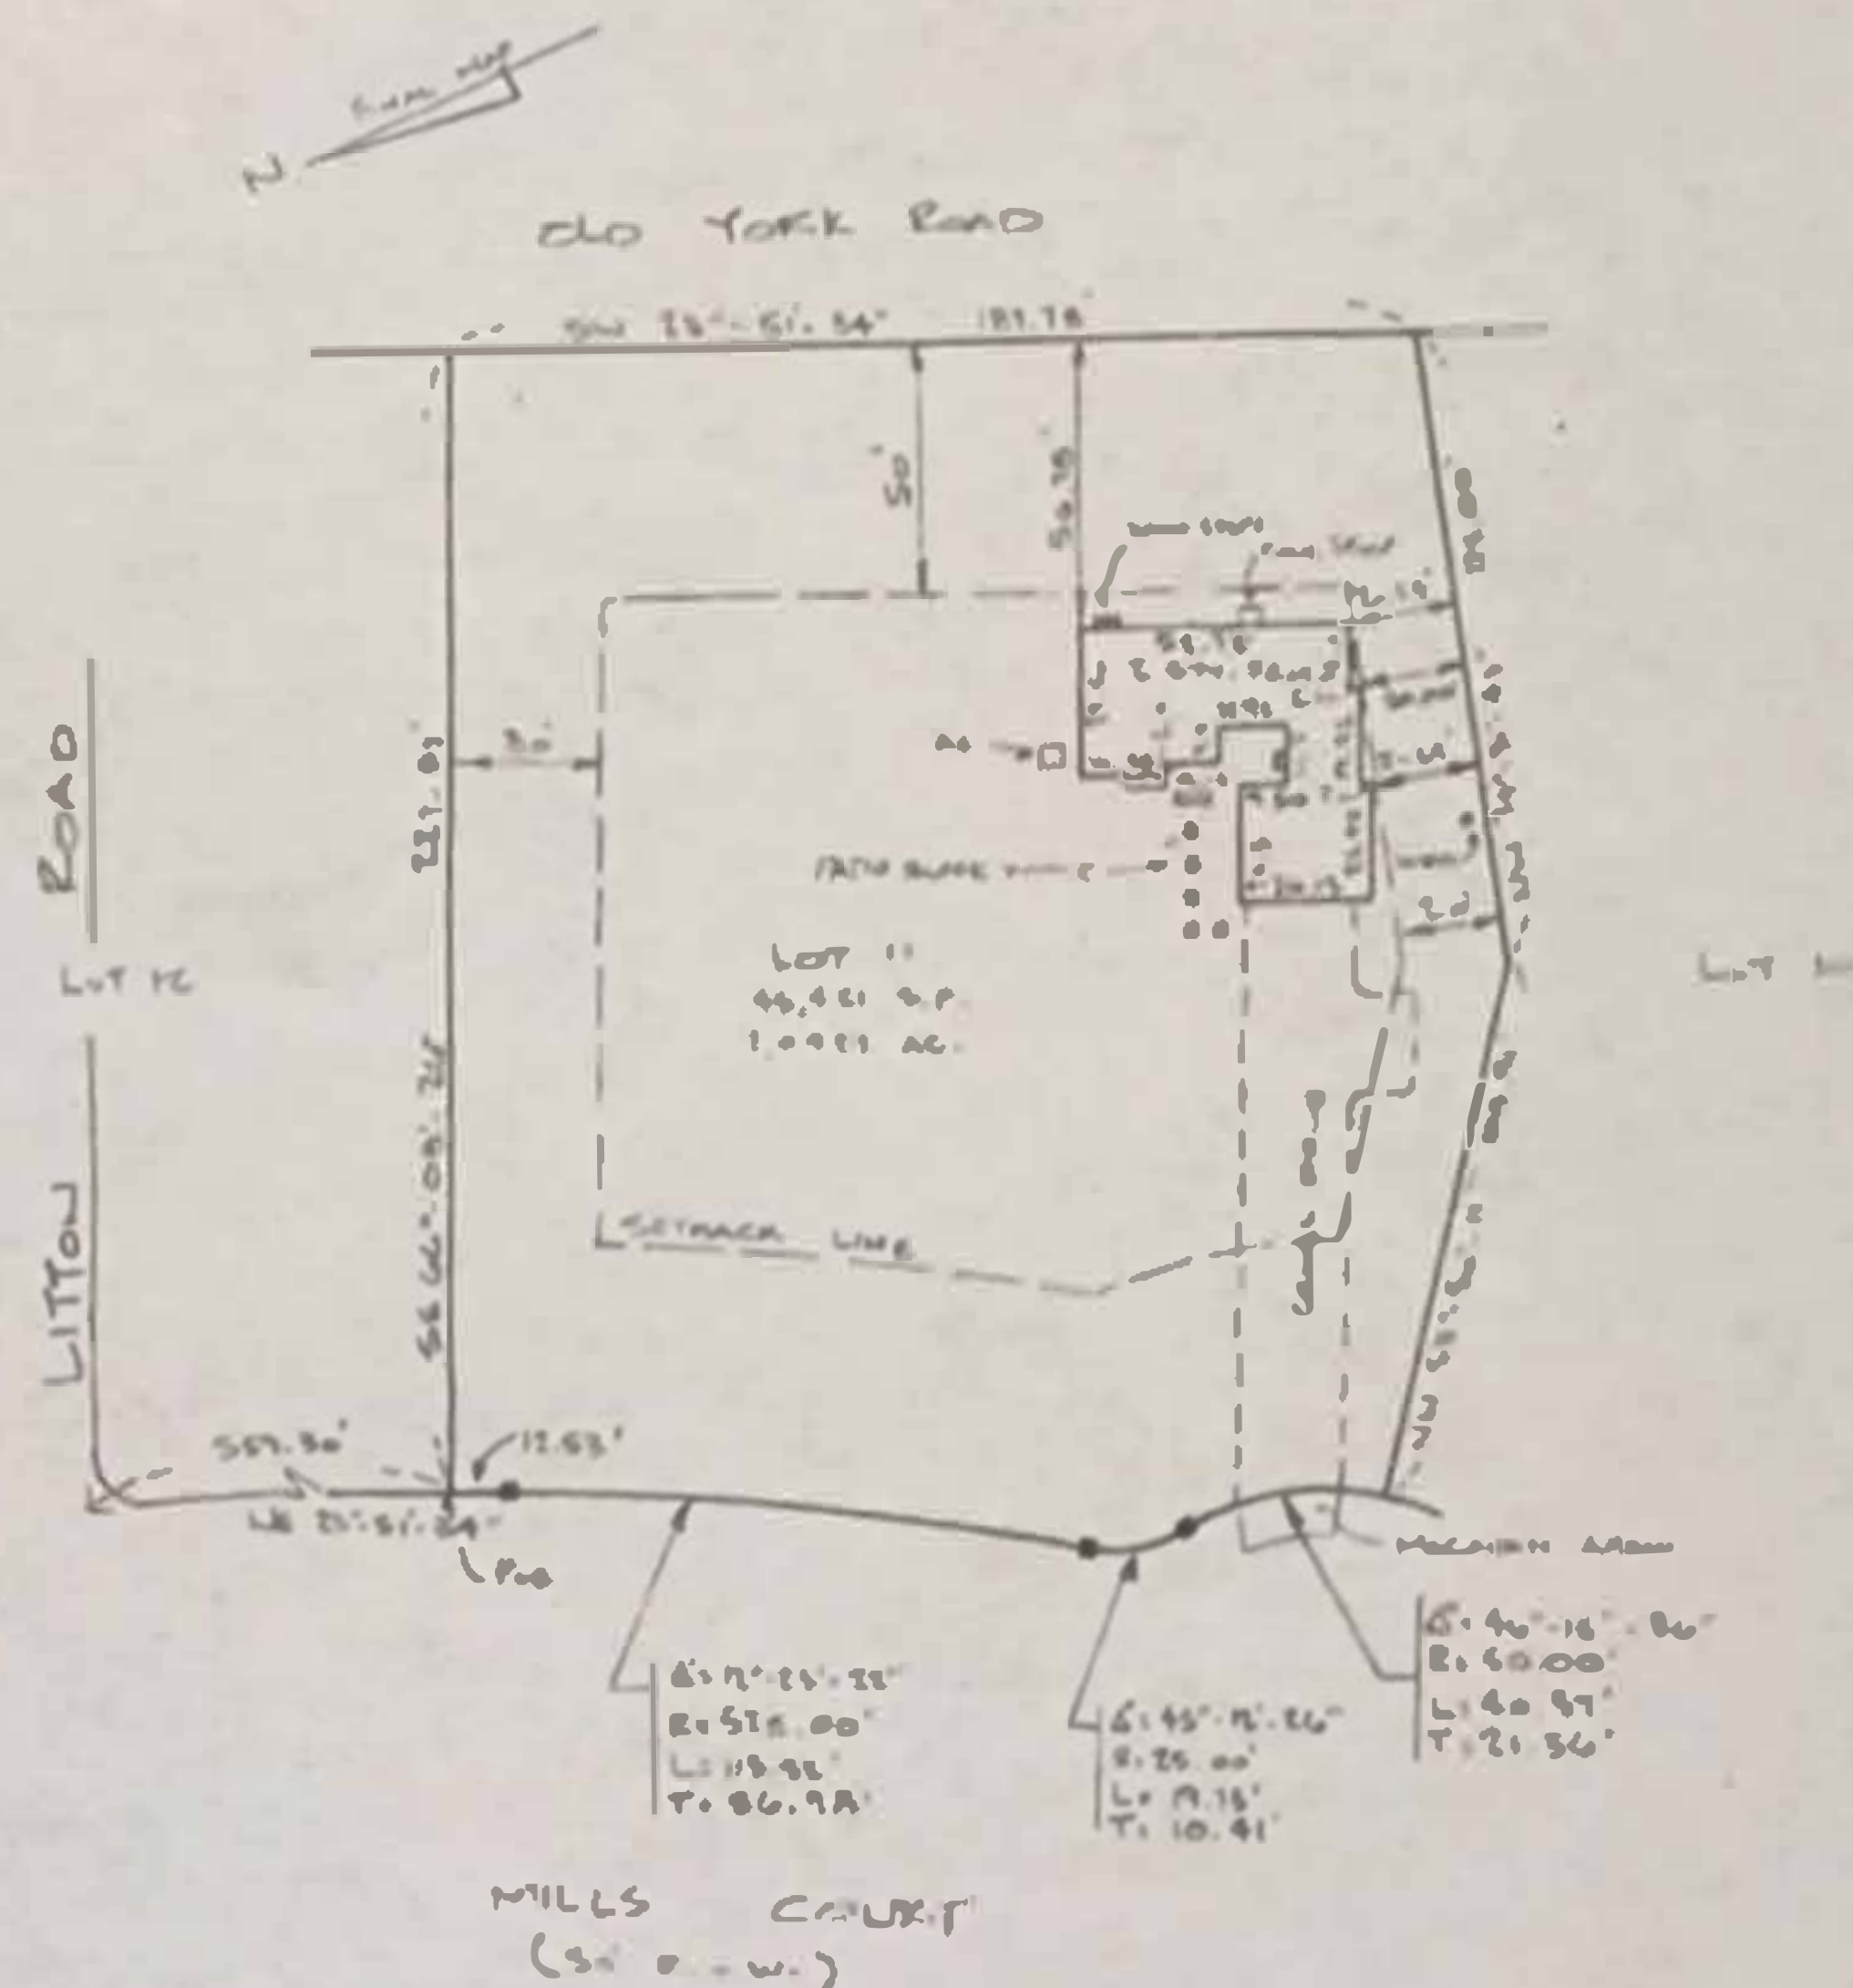

DANTEL SIRODOZIAN AND JEAN T. SIRODOZIAN, HUSBAND AND WIFE
 SEARS MORTGAGE CORPORATION, THEIR SUCCESSORS AND/OR ASSIGNS,
 AS THEIR INTEREST MAY APPEAR
 TITLE INSURANCE COMPANY OF MINNESOTA
 TITLE LTHS, AGENT
 ALBERT D. BYLAK, ESQUIRE
 WILLIAM J. STANOS, ESQUIRE
 RUSSELL S. LAMER, ESQUIRE

This modification is made only to the federal statute for purchase under mortgage of loans secured property by banks named previously. It responsibility in liability is assumed by borrower but not of money for any other purpose including, but not limited to, use of money for personal purposes, except of property, or in the other person not least a contribution, when directly or indirectly.

	LOCATION SURVEY LOT 11 BLOCK 74.01 DUFFY HILTS ESTATES, SECT 3 MORRIS TOWNSHIP MURDERAL CO. NEW JERSEY	Richard James Edinger RICHARD JAMES EDINGER, PLS PROFESSIONAL LAND SURVEYOR NEW JERSEY LIC. NO. 28935
	JOB NO. 7160 DATE 11/1/92	SCALE 1" = 50' DRAWN BY CHW/S